


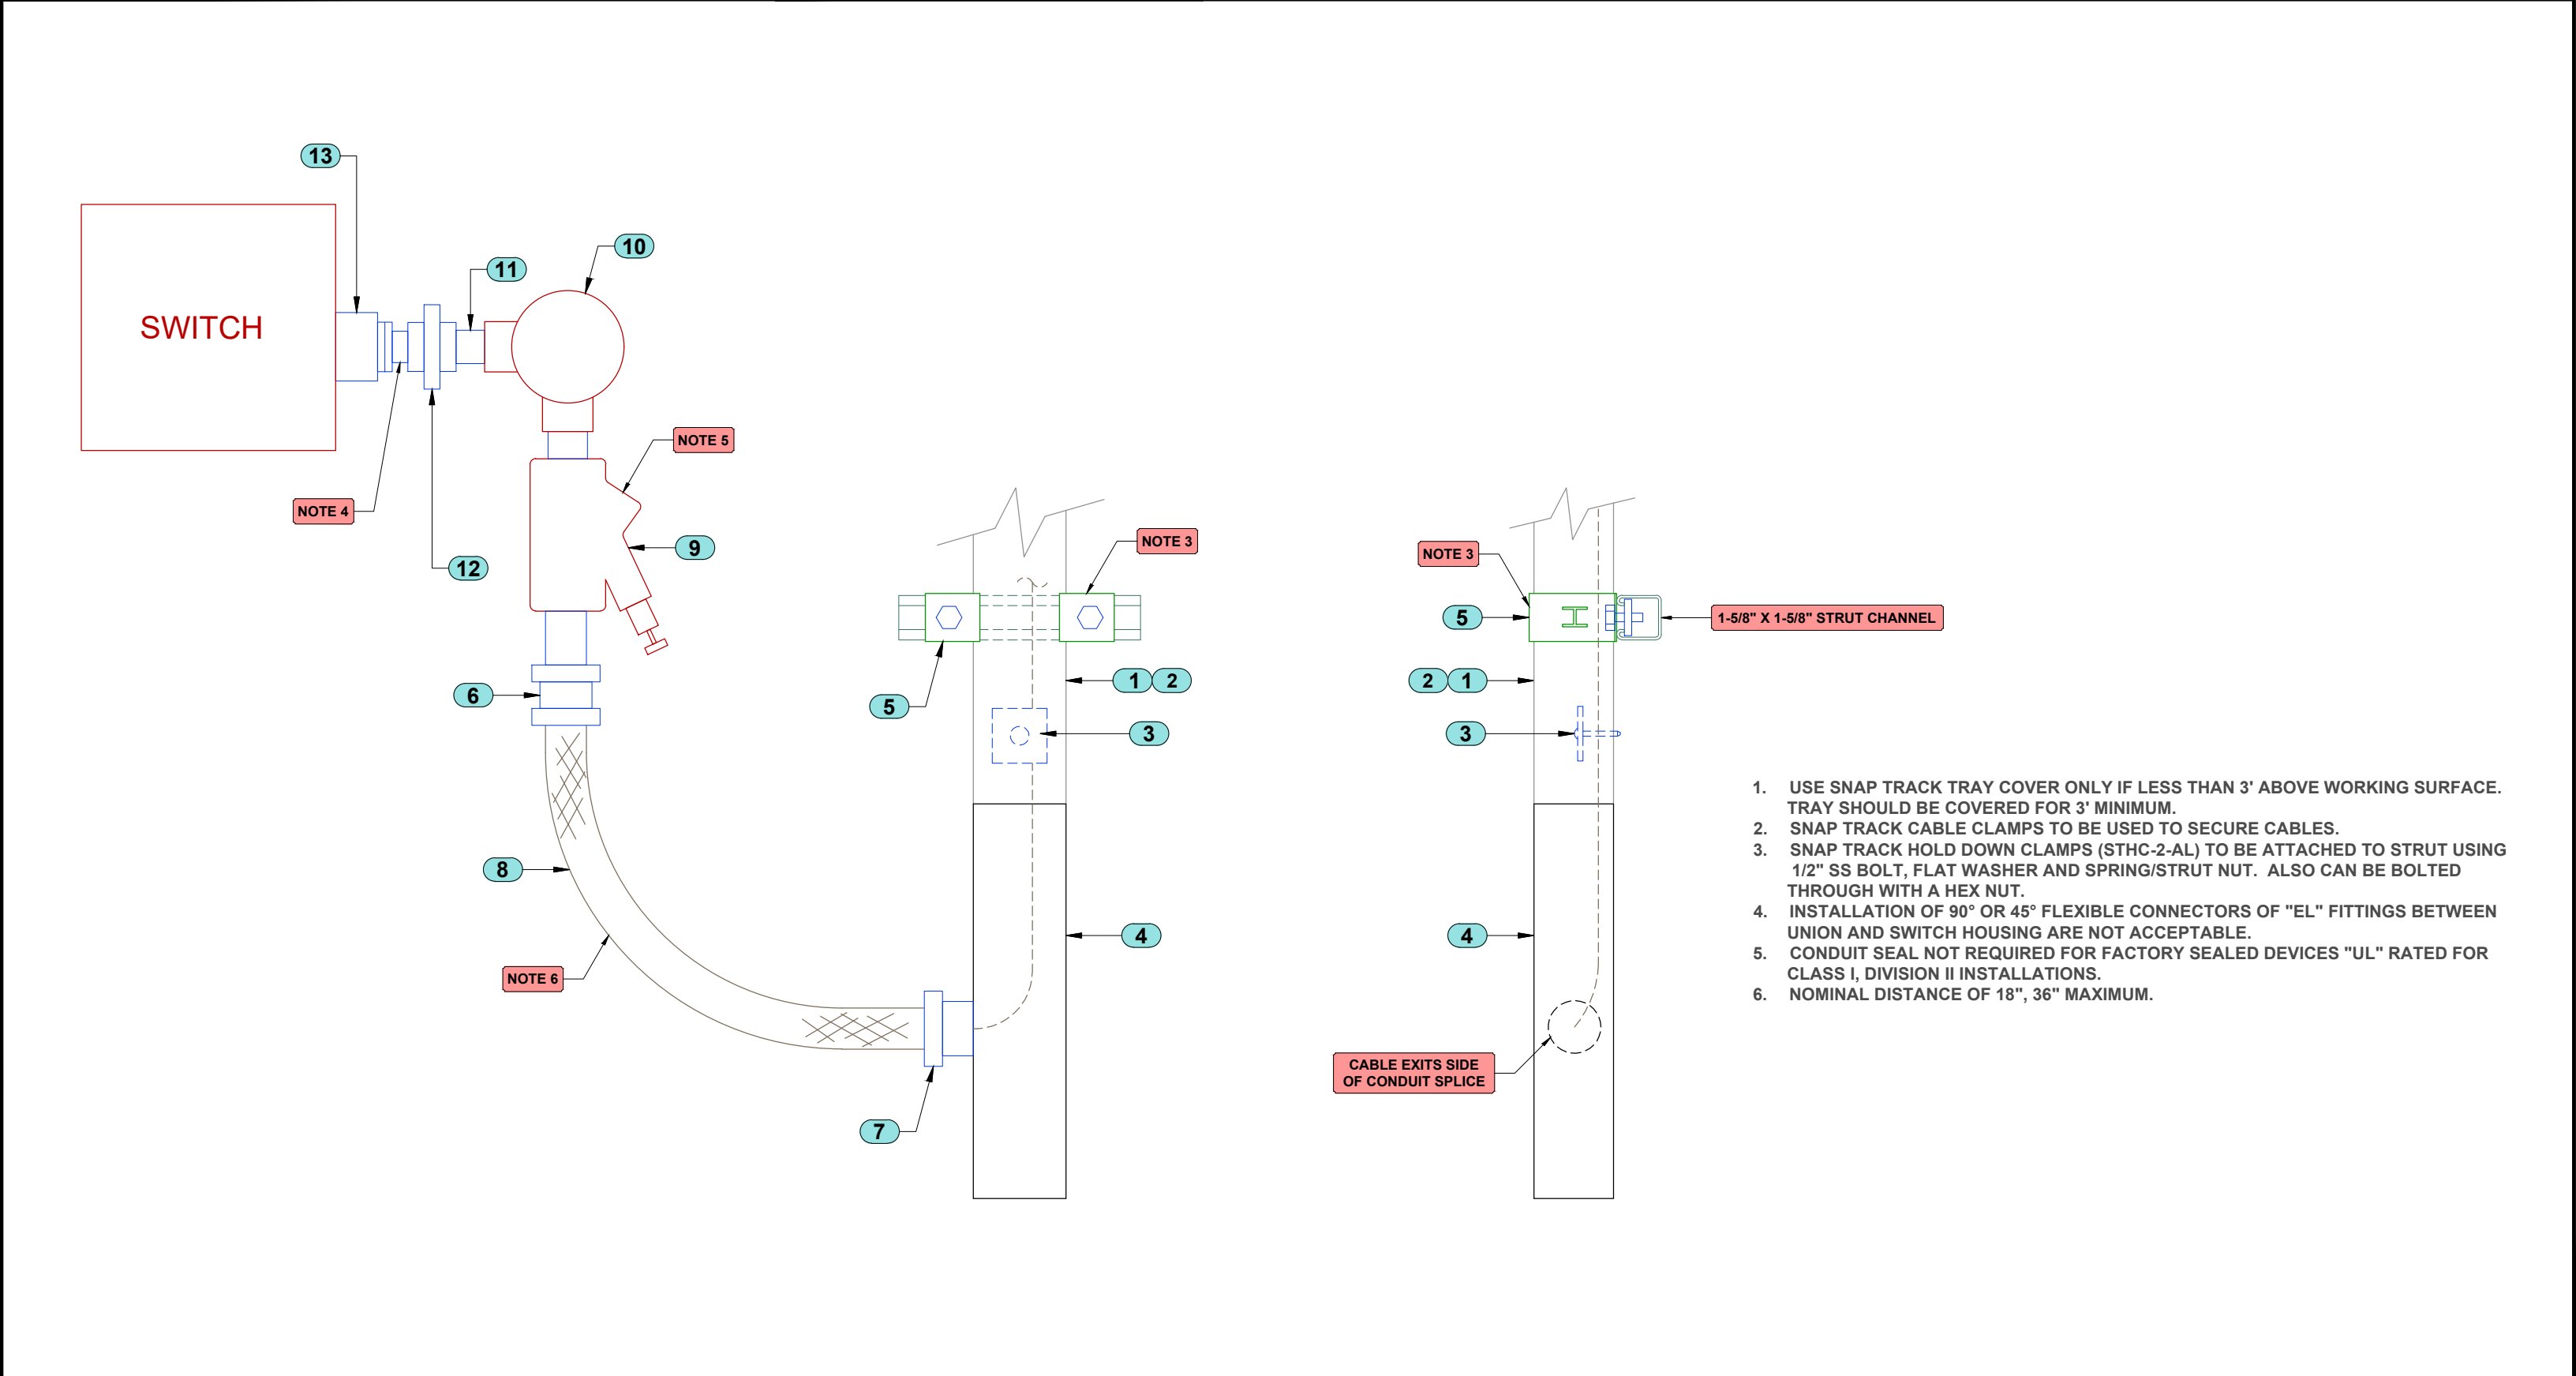

BILL OF MATERIALS					
ITEM	QTY	DESCRIPTION	ITEM	QTY	DESCRIPTION
1	AS REQ'D	STC-2-2-AL-V2 - SNAP TRACK CABLE TRAY- 2" X 2" X 20'L - ALUMINUM	11	1	1/2" CONDUIT NIPPLE
2	AS REQ'D	STCV-2-AL - SNAP TRACK COVER - 2" X 10'L - ALUMINUM	12	1	1/2" CONDUIT UNION, MALE/FEMALE
3	AS REQ'D	STWC-2-AL - SNAP TRACK 2" WIRE CLAMPS, RUBBER COATED W/ PUSHPIN	13	1	1" X 1/2" CONDUIT REDUCER
4	1	STCOS-2-2-AL SNAP TRACK CONDUIT OUTLET - 2" X 2" X 16"L - ALUMINUM			
5	AS REQ'D	STHC-2-AL - SNAP TRACK HOLD DOWN CLAMP - ALUMINUM			
6	AS REQ'D	CONDUIT HUB, LIQUID TIGHT, WITH NUT AND GASKET, SIZE AS REQ'D			
7	2	1/2" LIQUID TIGHT CONNECTOR - MALE STRAIGHT			
8	AS REQ'D	1/2" LIQUID TIGHT FLEXIBLE CONDUIT			
9	1	1/2" CONDUIT DRAIN - SEAL			
10	1	1/2" CONDULET			

SNAP TRACK

The information, data, and drawings embodied in this document are strictly confidential and are supplied with the understanding that they will not be disclosed to third parties without the prior written consent of Techline Manufacturing. All information, illustrations, images, and data contained herein Copyright ©2025 TechLine Manufacturing.

CLASSIFIED

UL