


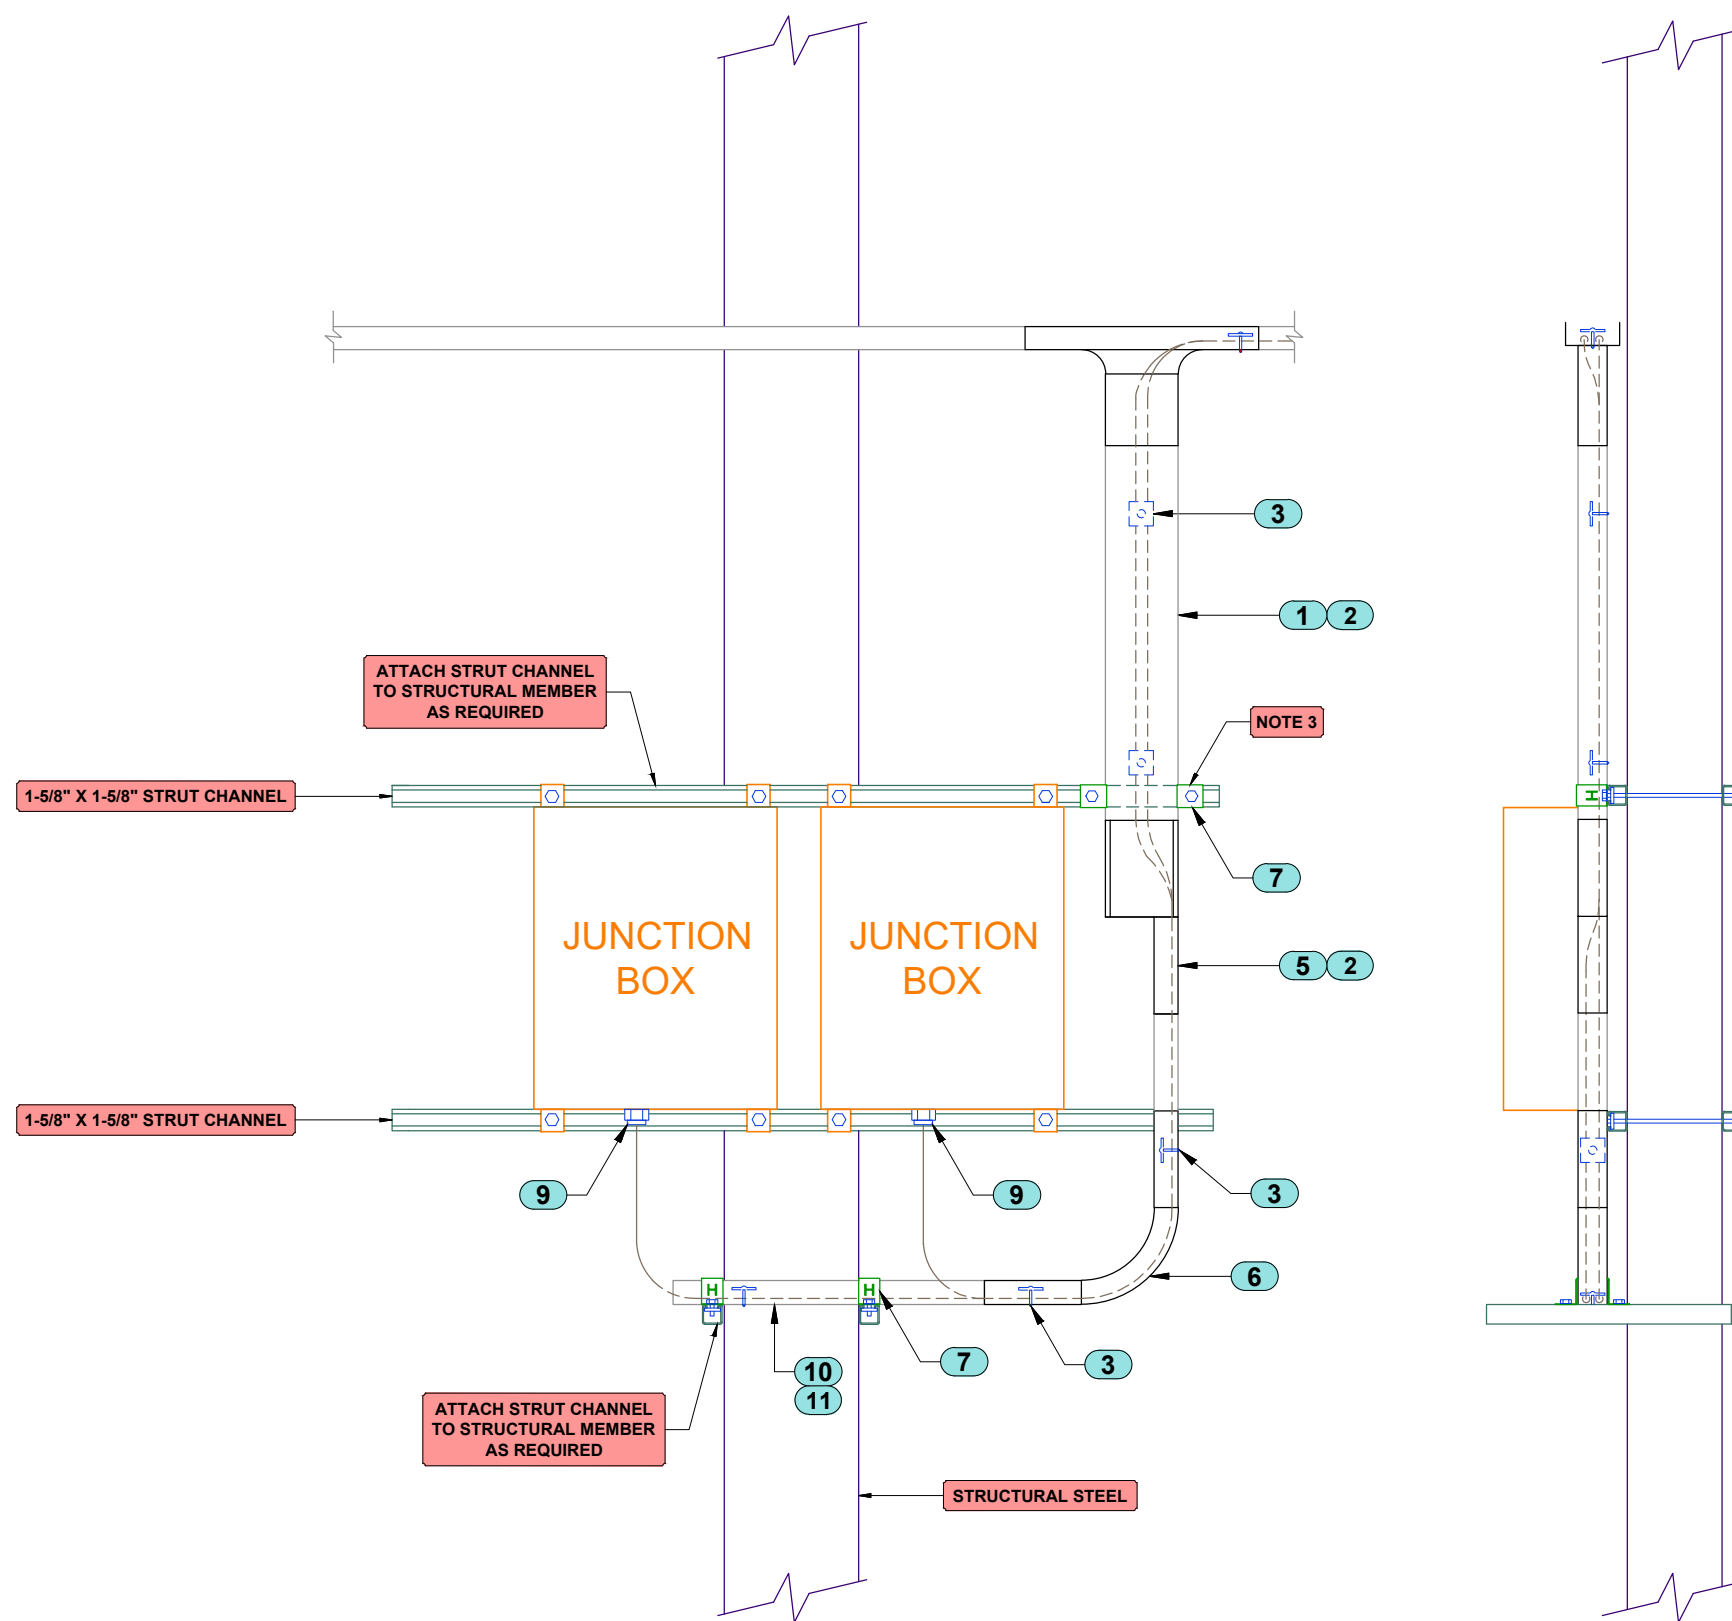

1. USE SNAP TRACK TRAY COVER ONLY IF LESS THAN 3' ABOVE WORKING SURFACE. TRAY SHOULD BE COVERED FOR 3' MINIMUM.
2. SNAP TRACK CABLE CLAMPS TO BE USED TO SECURE CABLES.
3. SNAP TRACK HOLD DOWN CLAMPS (STHC-2-AL) TO BE ATTACHED TO STRUT USING 1/2" SS BOLT, FLAT WASHER AND SPRING/STRUT NUT. ALSO CAN BE BOLTED THROUGH WITH A HEX NUT.

BILL OF MATERIALS

ITEM	QTY	DESCRIPTION	ITEM	QTY	DESCRIPTION
1	AS REQ'D	STC-6-2-AL-V2 - SNAP TRACK CABLE TRAY- 6" X 2" X 20'L - ALUMINUM	11	AS REQ'D	STCV-2-AL - SNAP TRACK COVER - 2" X 10'L - ALUMINUM
2	AS REQ'D	STCV-6-AL - SNAP TRACK COVER - 6" X 10'L - ALUMINUM			
3	AS REQ'D	STWC-2-AL - SNAP TRACK 2" WIRE CLAMPS, RUBBER COATED W/ PUSHPIN			
4	1	STCOS-6-2-AL - SNAP TRACK CONDUIT OUTLET - 6" X 2" X 16"L - ALUMINUM			
5	1	STPAS-6-2-AL-XX** - SNAP TRACK PLANE ADAPTER - 6" X 2" X 16"L - ALUMINUM			
6	1	STVI-2-2-AL-6R - SNAP TRACK VERTICAL INSIDE ELBOW - 2" X 2" X 6"R - ALUMINUM			**XX = PLANE ADAPTER CONFIG. (LH - LEFT HAND, RH - RIGHT HAND, BH - BACK HAND)
7	AS REQ'D	STHC-2-AL - SNAP TRACK HOLD DOWN CLAMP - ALUMINUM			
8	AS REQ'D	1/2" LIQUID TIGHT FLEXIBLE CONDUIT			
9	AS REQ'D	CONDUIT HUB, LIQUID TIGHT, WITH NUT AND GASKET, SIZE AS REQ'D			
10	AS REQ'D	STC-2-2-AL-V2 - SNAP TRACK CABLE TRAY- 2" X 2" X 20'L - ALUMINUM			

