


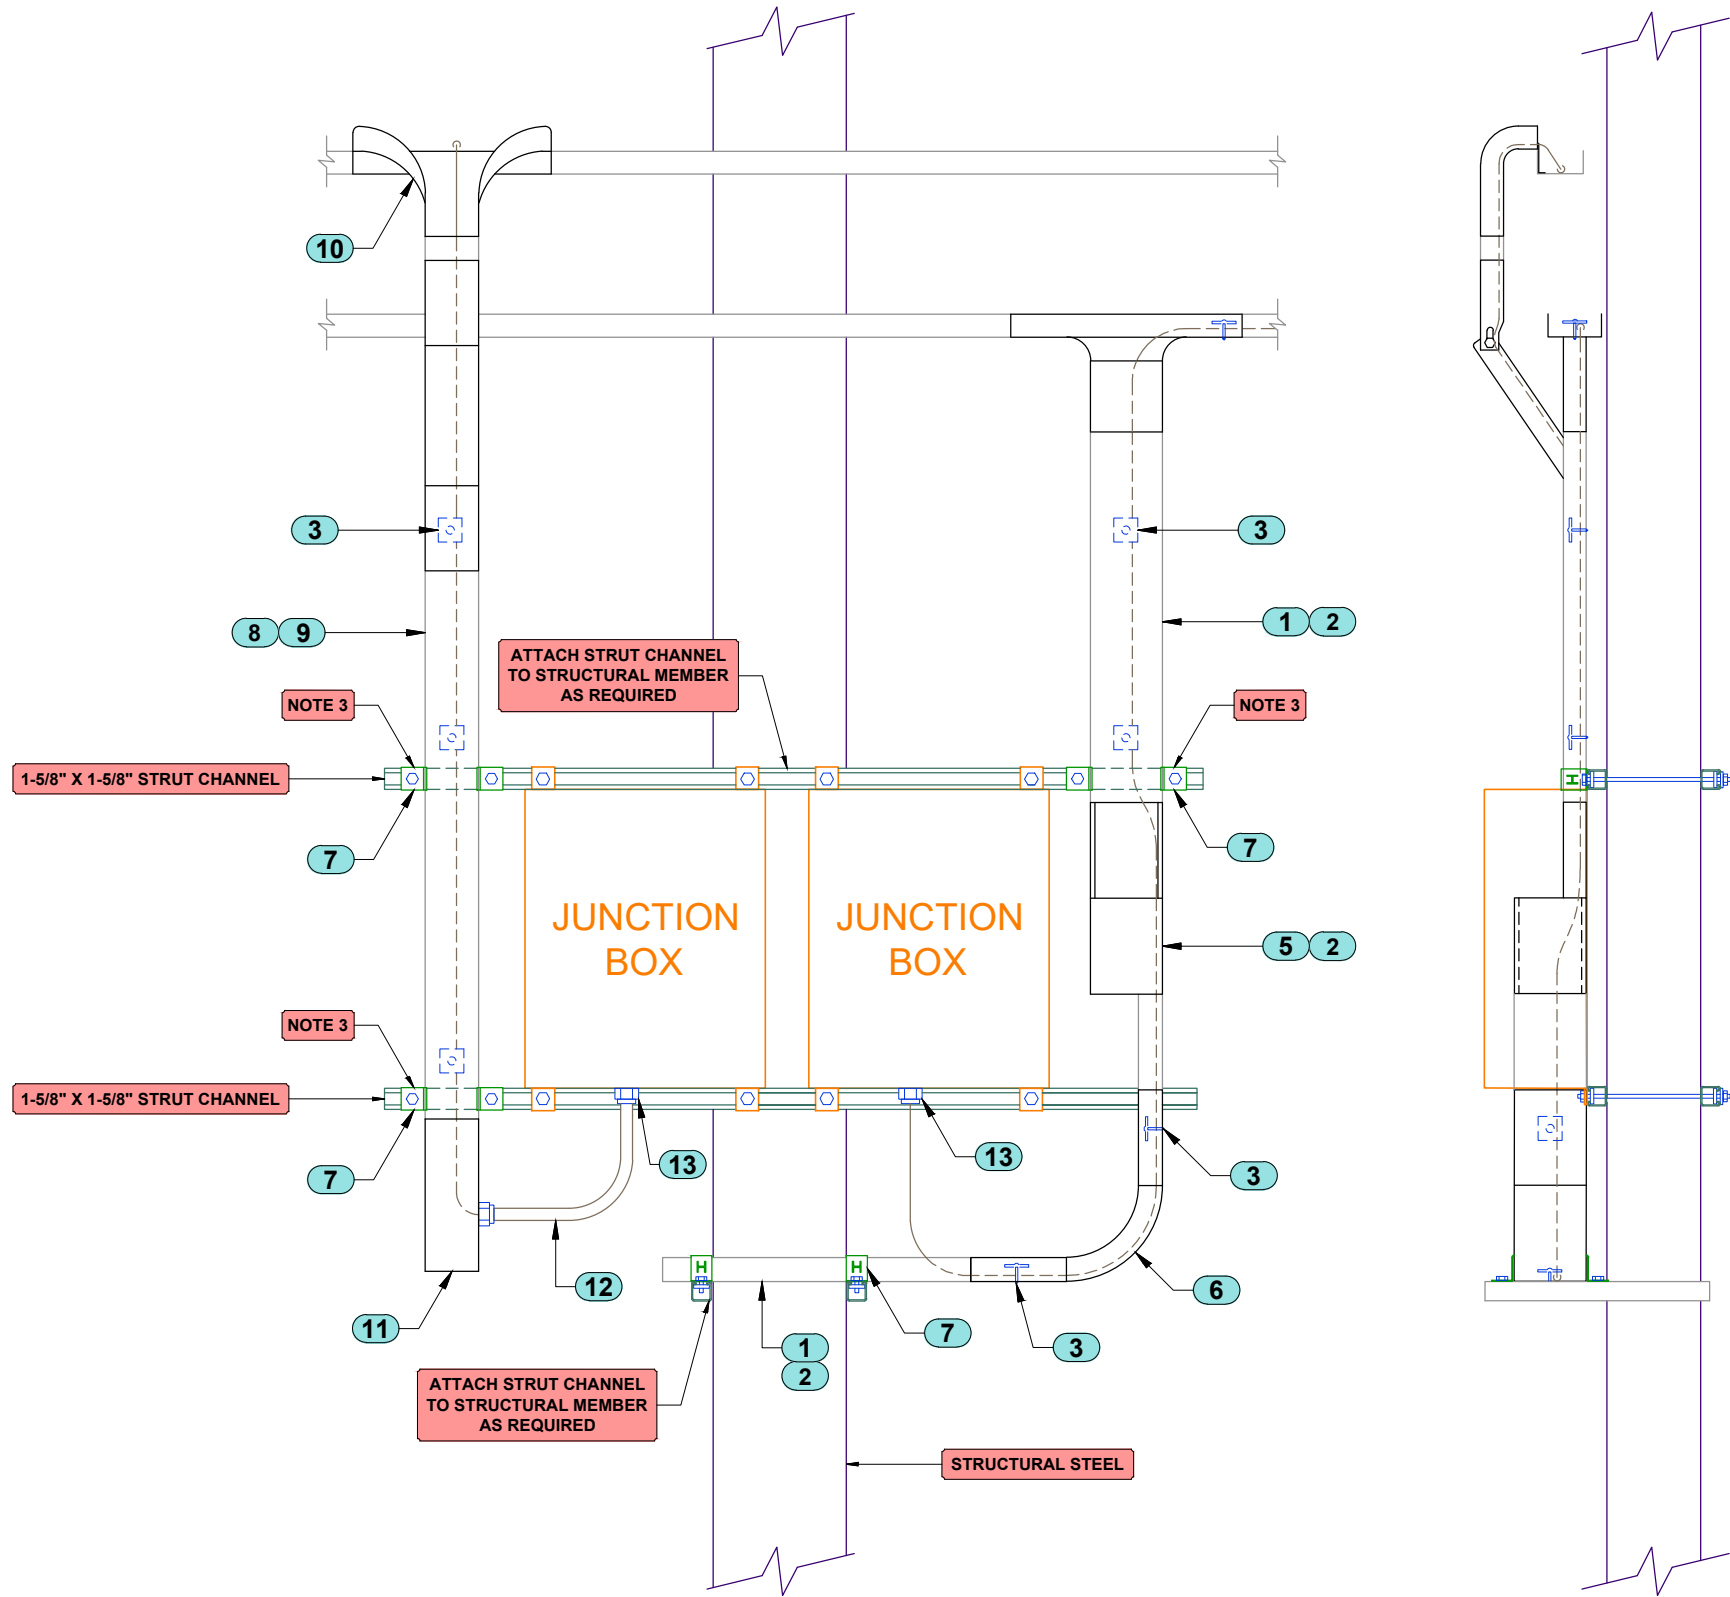

1. USE SNAP TRACK TRAY COVER ONLY IF LESS THAN 3' ABOVE WORKING SURFACE. TRAY SHOULD BE COVERED FOR 3' MINIMUM.
2. SNAP TRACK CABLE CLAMPS TO BE USED TO SECURE CABLES.
3. SNAP TRACK HOLD DOWN CLAMPS (STHC-2-AL) TO BE ATTACHED TO STRUT USING 1/2" SS BOLT, FLAT WASHER AND SPRING/STRUT NUT. ALSO CAN BE BOLTED THROUGH WITH A HEX NUT.

BILL OF MATERIALS

ITEM	QTY	DESCRIPTION
1	AS REQ'D	STC-6-2-AL-V2 - SNAP TRACK CABLE TRAY - 6" X 2" X 20'L - ALUMINUM
2	AS REQ'D	STCV-6-AL - SNAP TRACK COVER - 6" X 10'L - ALUMINUM
3	AS REQ'D	STWC-2-AL - SNAP TRACK 2" WIRE CLAMPS, RUBBER COATED W/ PUSHPIN
4	1	STCOS-6-2-AL - SNAP TRACK CONDUIT OUTLET - 6" X 2" X 16"L - ALUMINUM
5	1	STPAS-6-2-AL-XX** - SNAP TRACK PLANE ADAPTER - 6" X 2" X 16"L - ALUMINUM
6	1	STVI-6-2-AL-6R - SNAP TRACK VERTICAL INSIDE ELBOW - 6" X 2" X 6"R - ALUMINUM
7	AS REQ'D	STHC-2-AL - SNAP TRACK HOLD DOWN CLAMP - ALUMINUM
8	AS REQ'D	STC-4-2-AL-V2 - SNAP TRACK CABLE TRAY - 4" X 2" X 20'L - ALUMINUM
9	AS REQ'D	STCV-4-AL - SNAP TRACK COVER - 4" X 10'L - ALUMINUM
10	1	STWF-4-2-AL-6R - SNAP TRACK WATERFALL EXIT - 4" X 2" X 6"R - ALUMINUM

ITEM	QTY	DESCRIPTION
11	1	STCOS-4-2-AL - SNAP TRACK CONDUIT OUTLET - 4" X 2" X 16"L - ALUMINUM
12	AS REQ'D	1/2" LIQUID TIGHT FLEXIBLE CONDUIT
13	AS REQ'D	CONDUIT HUB, LIQUID TIGHT, WITH NUT AND GASKET, SIZE AS REQ'D

**XX = PLANE ADAPTER CONFIG. (LH - LEFT HAND, RH - RIGHT HAND, BH - BACK HAND)

