


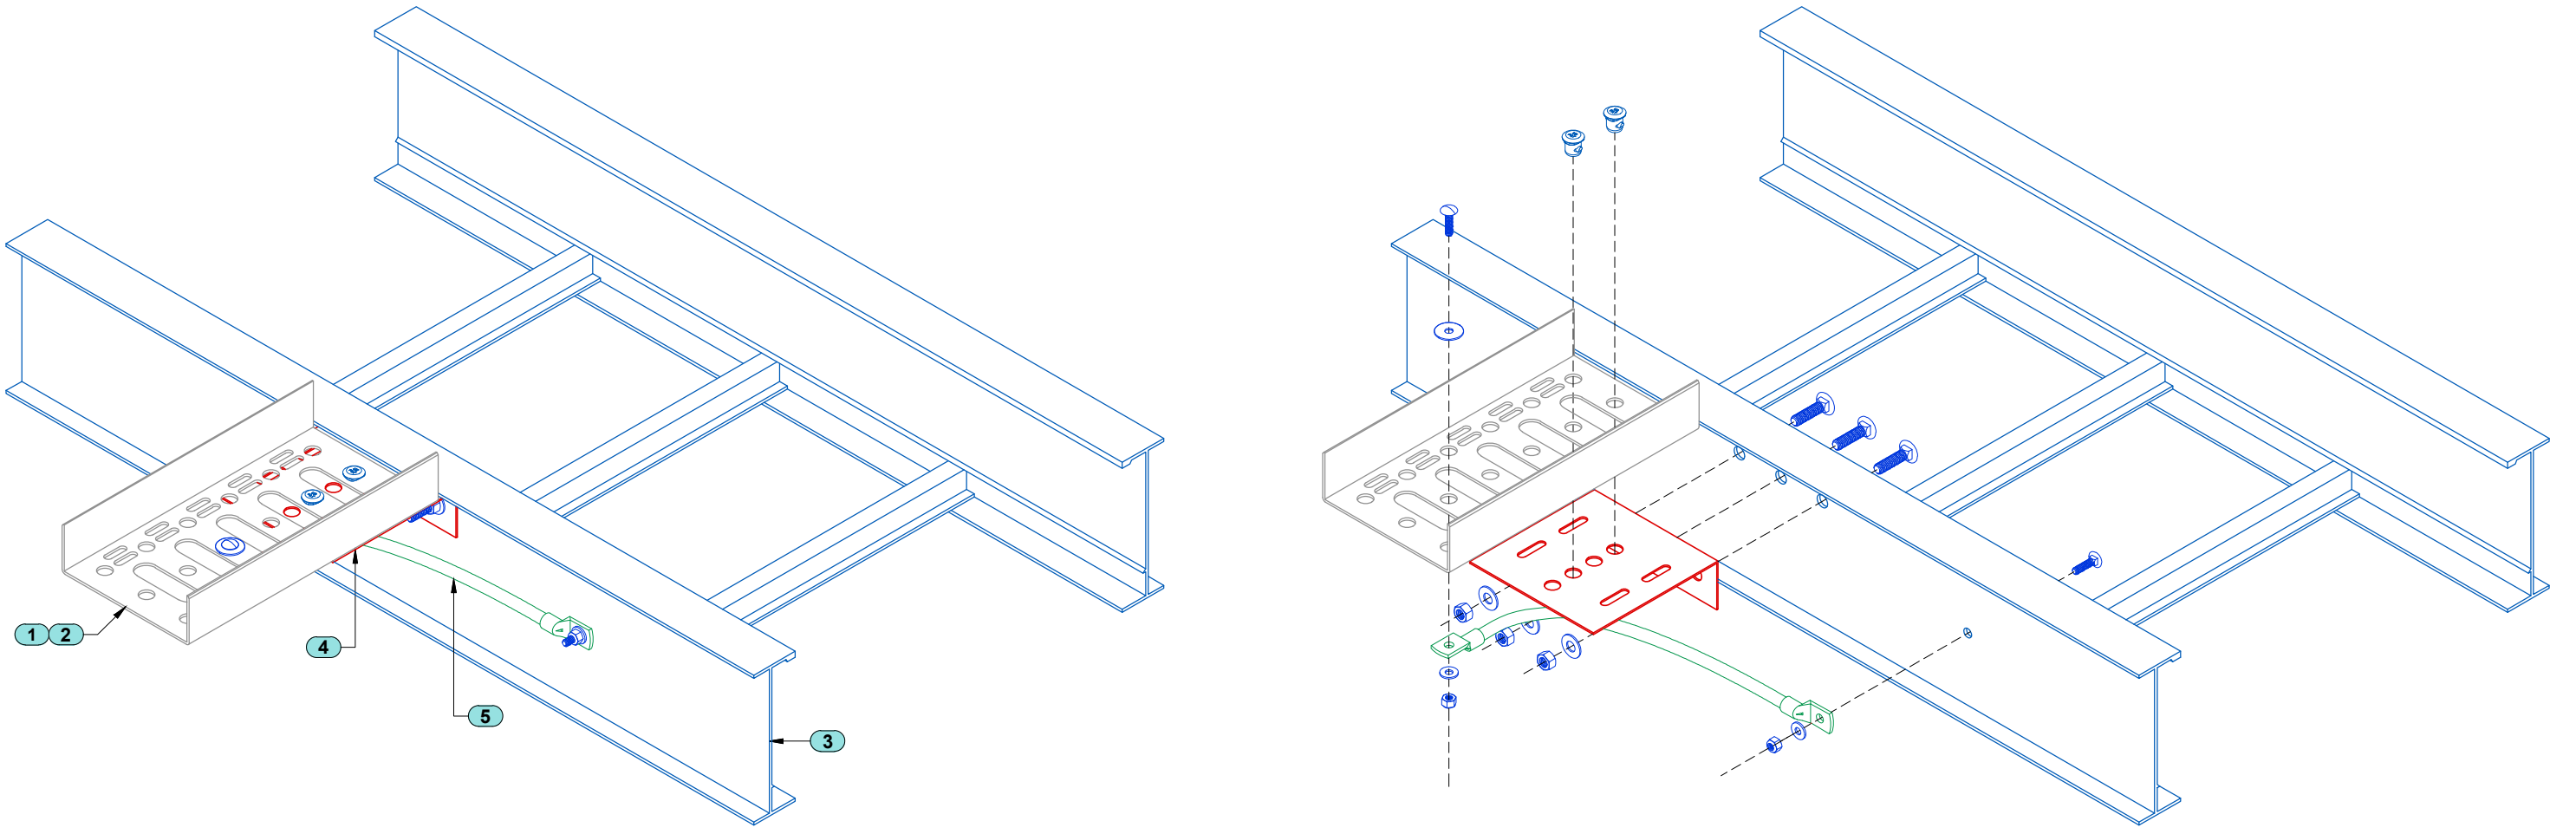

1. USE SNAP TRACK TRAY COVER ONLY IF LESS THAN 3' ABOVE WORKING SURFACE. TRAY SHOULD BE COVERED FOR 3' MINIMUM.
2. SNAP TRACK CABLE CLAMPS TO BE USED TO SECURE CABLES.
3. SNAP TRACK LADDER TRAY TRANSITION TO BE INSTALLED TO SIDE OF THE LADDER TRAY BY USING BOLTS AND NUTS. SNAP TRACK FITTING TO BE ATTACHED USING SNAP TRACK PINS.

BILL OF MATERIALS

ITEM	QTY	DESCRIPTION
1	AS REQ'D	STC-6-2-AL-V2 - SNAP TRACK CABLE TRAY- 6" X 2" X 20'L - ALUMINUM
2	AS REQ'D	STCV-6-AL - SNAP TRACK COVER - 6" X 10'L - ALUMINUM
3	AS REQ'D	LADDER STYLE TRAY - SIZE AND MFG. SPECIFIED BY CUSTOMER
4	1	STLTT-6-AL - SNAP TRACK LADDER TRAY TRANSITION - 6" X 6"L - ALUMINUM
5	1	ST0203-14-07-36-1 - SNAP TRACK BONDING JUMPER - 2/0AWG 500A MAX - 36"L

