


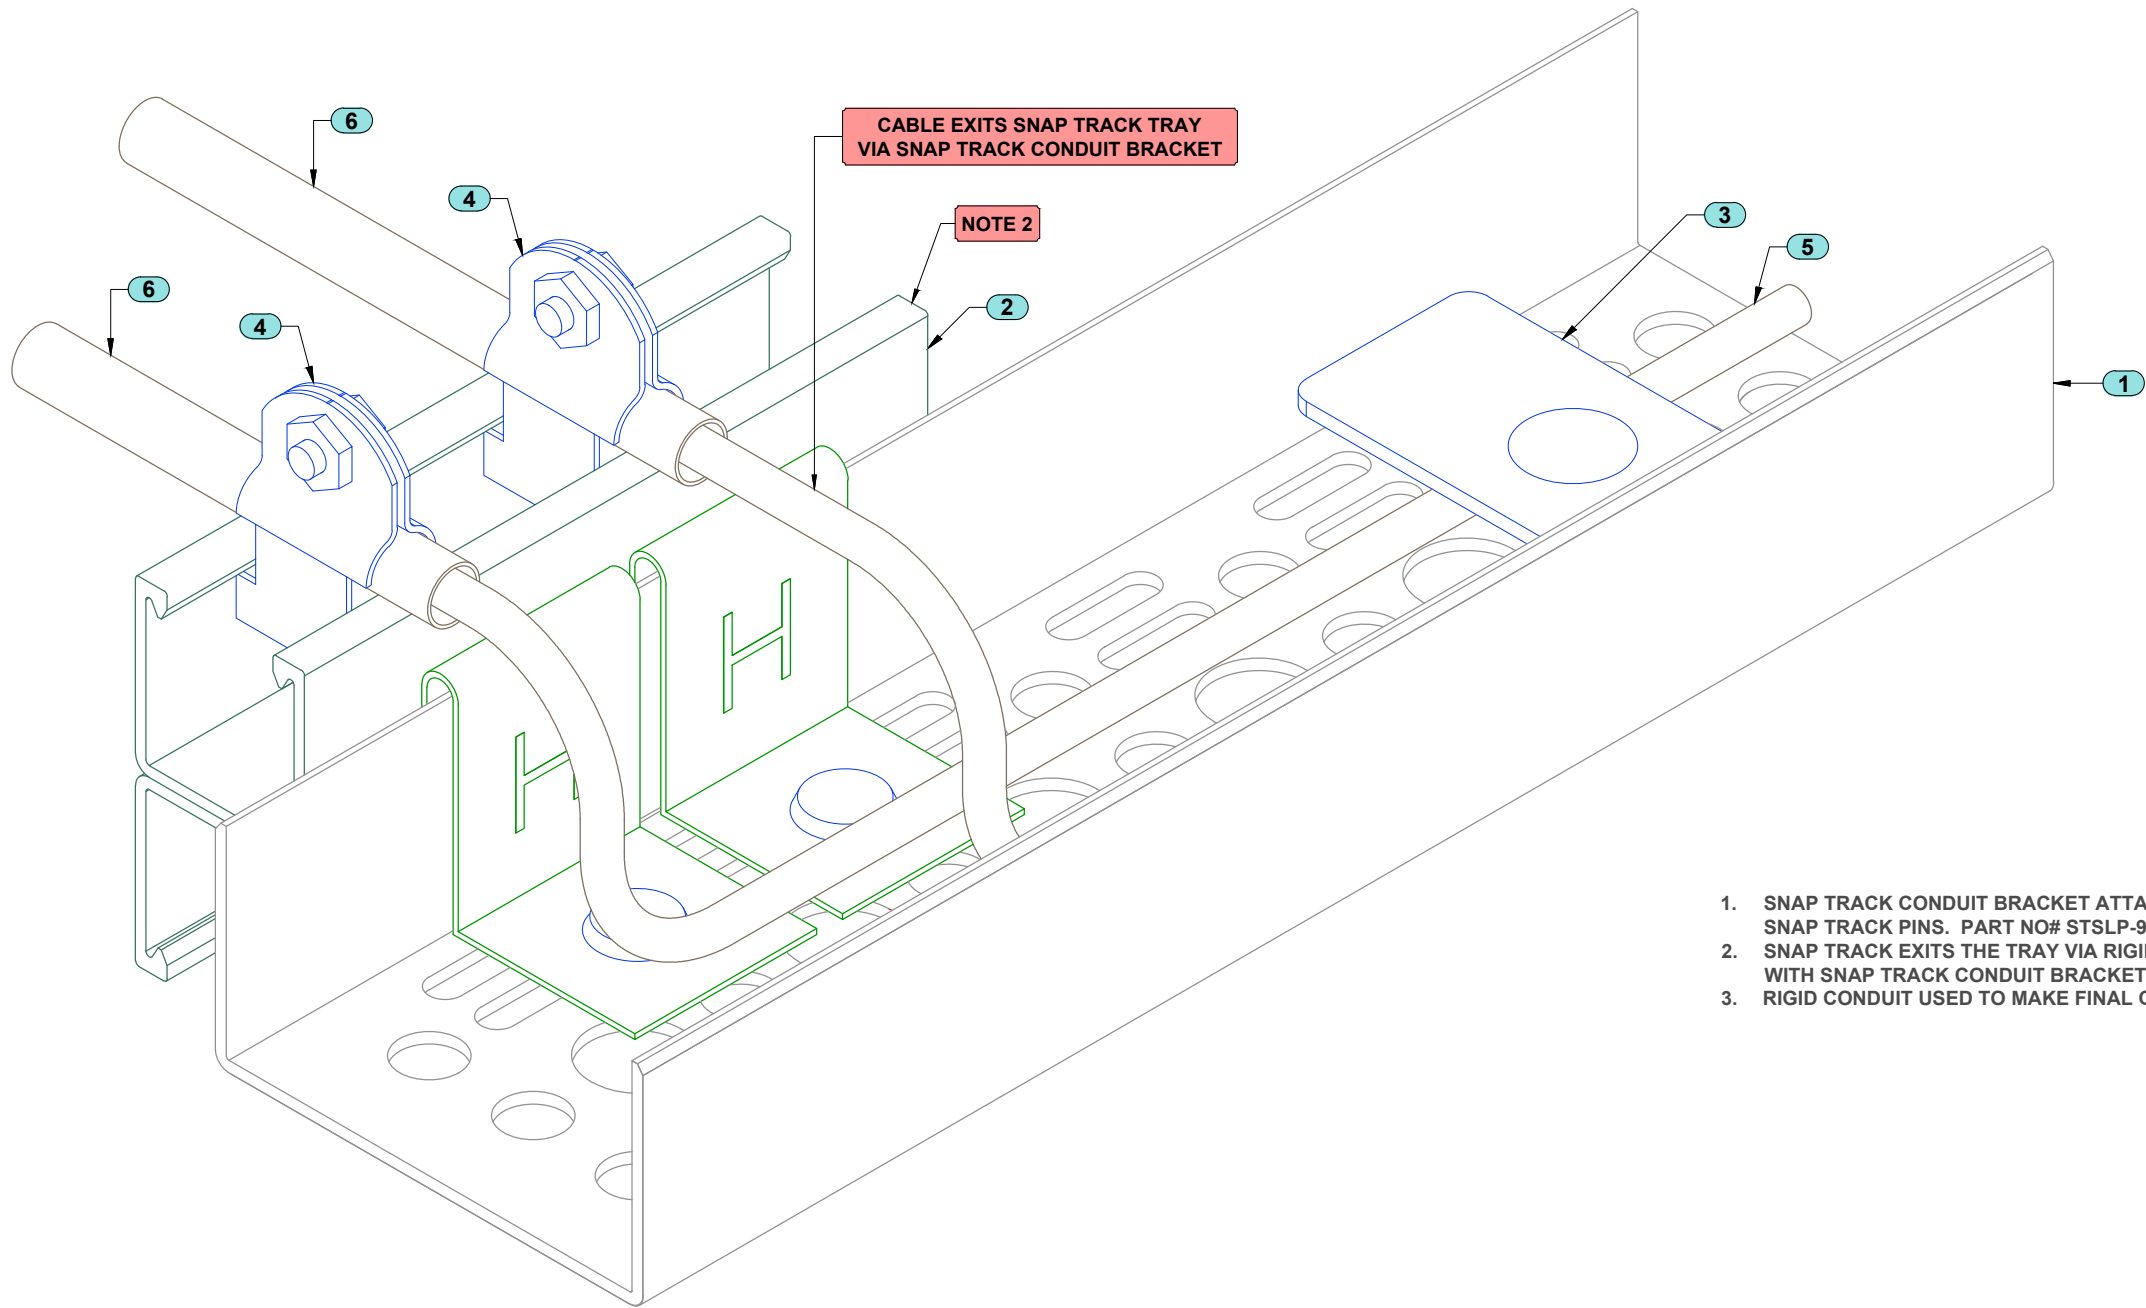

- 1. SNAP TRACK CONDUIT BRACKET ATTACHES TO THE CABLE TRAY BY TWO SNAP TRACK PINS. PART NO# STSLP-9-23-AL. (X2 REQUIRED)
- 2. SNAP TRACK EXITS THE TRAY VIA RIGID CONDUIT. CONDUIT ATTACHED TO THE TRAY WITH SNAP TRACK CONDUIT BRACKET. PART NO# STCB-AL.
- 3. RIGID CONDUIT USED TO MAKE FINAL CONNECTION TO FIELD DEVICE.

BILL OF MATERIALS

ITEM	QTY	DESCRIPTION
1	AS REQ'D	STC-4-2-AL-V2 - SNAP TRACK CABLE TRAY- 4" X 2" X 20'L - ALUMINUM
2	AS REQ'D	STCB-AL - SNAP TRACK CONDUIT BRACKET - ALUMINUM
3	AS REQ'D	STWC-4-AL - SNAP TRACK 4" WIRE CLAMPS, RUBBER COATED W/ PUSHPIN
4	2	CC50SS CONDUIT STRUT CLAMP - 304 STAINLESS STEEL
5	AS REQ'D	COMMUNICATION CABLE
6	AS REQ'D	1/2" RIGID CONDUIT - CONDUIT SUPPLIED BY CONTRACTOR

