



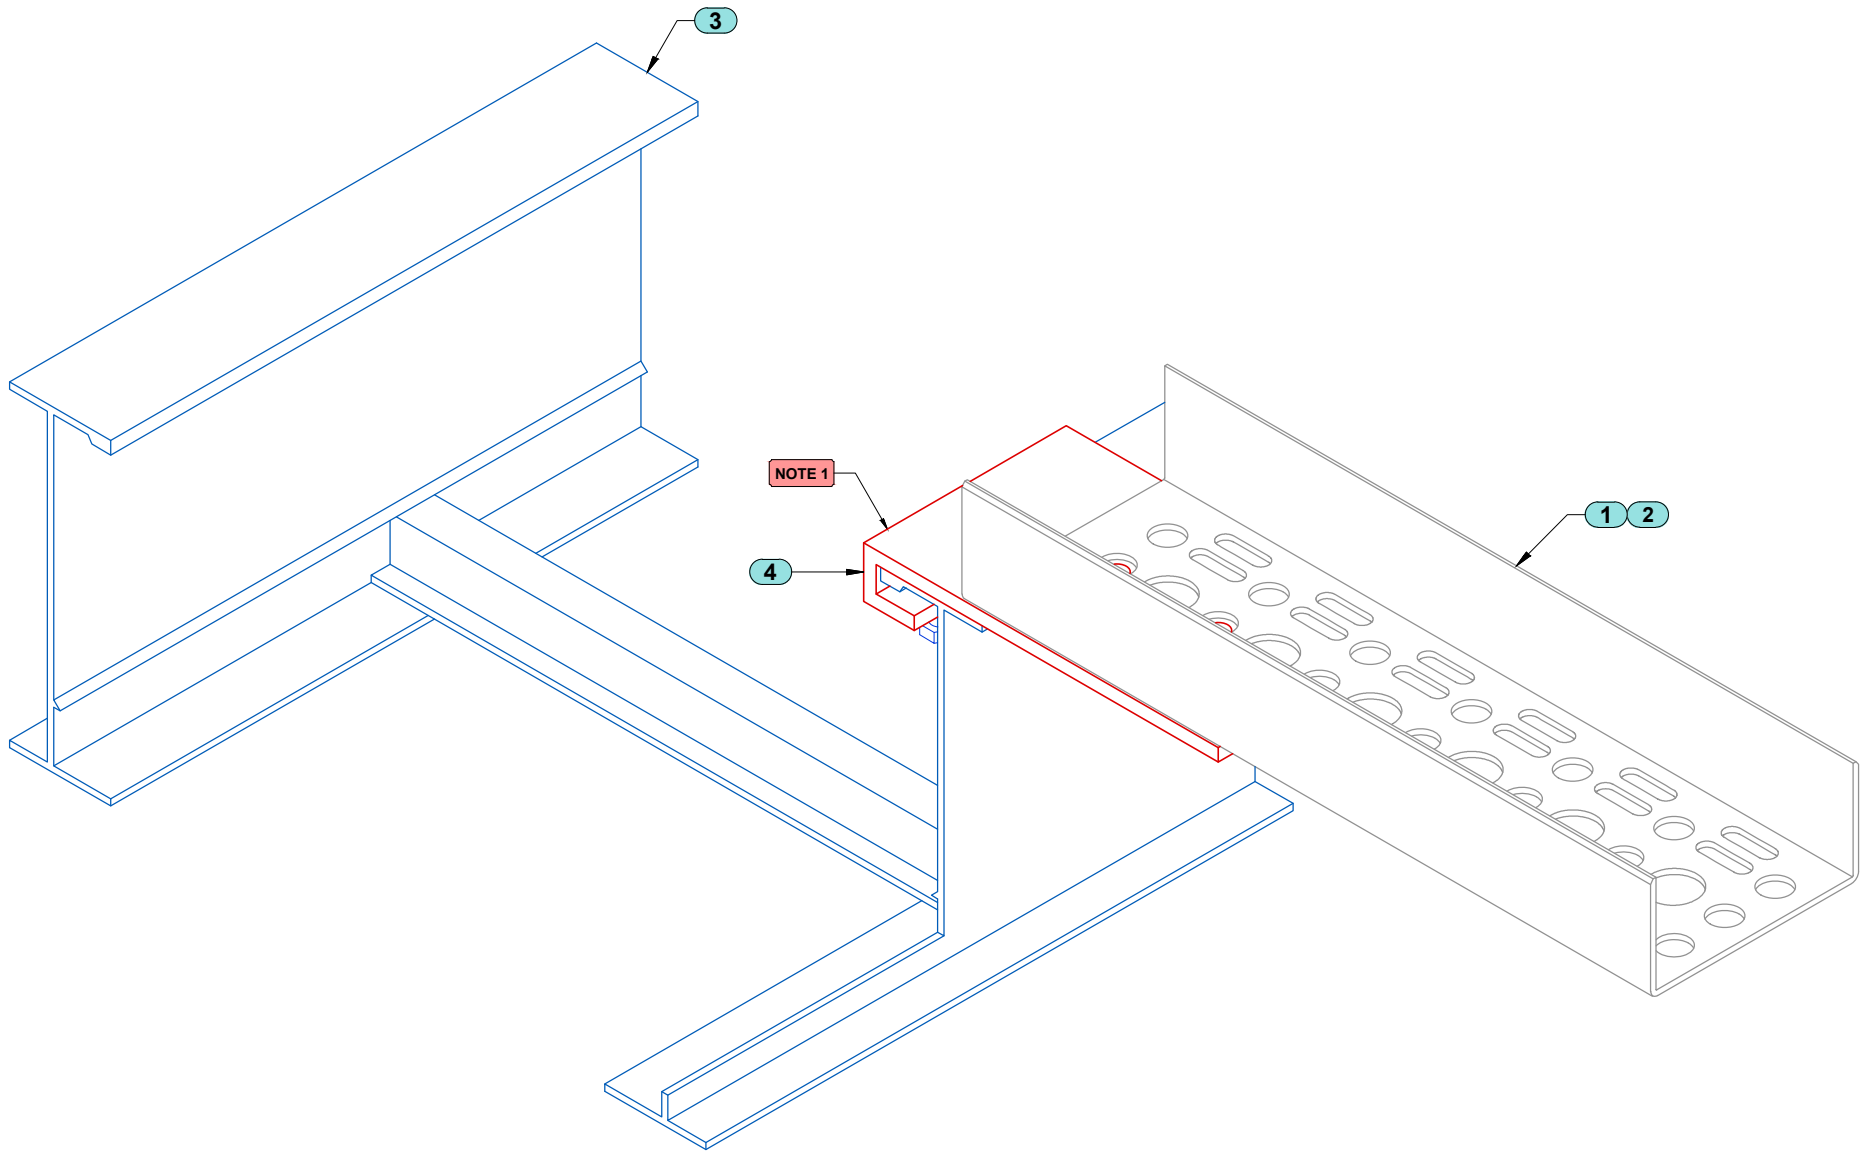

1. 5/16" X 1-1/2" HEX BOLTS USED TO SECURE THE BRACKET TO THE TOP FLANGE OF THE LADDER TRAY. 1/4" X 1" CARRIAGE BOLTS AND 1/4" X 1" FENDER WASHERS USED TO ATTACH CABLE TRAY TO THE BRACKET.

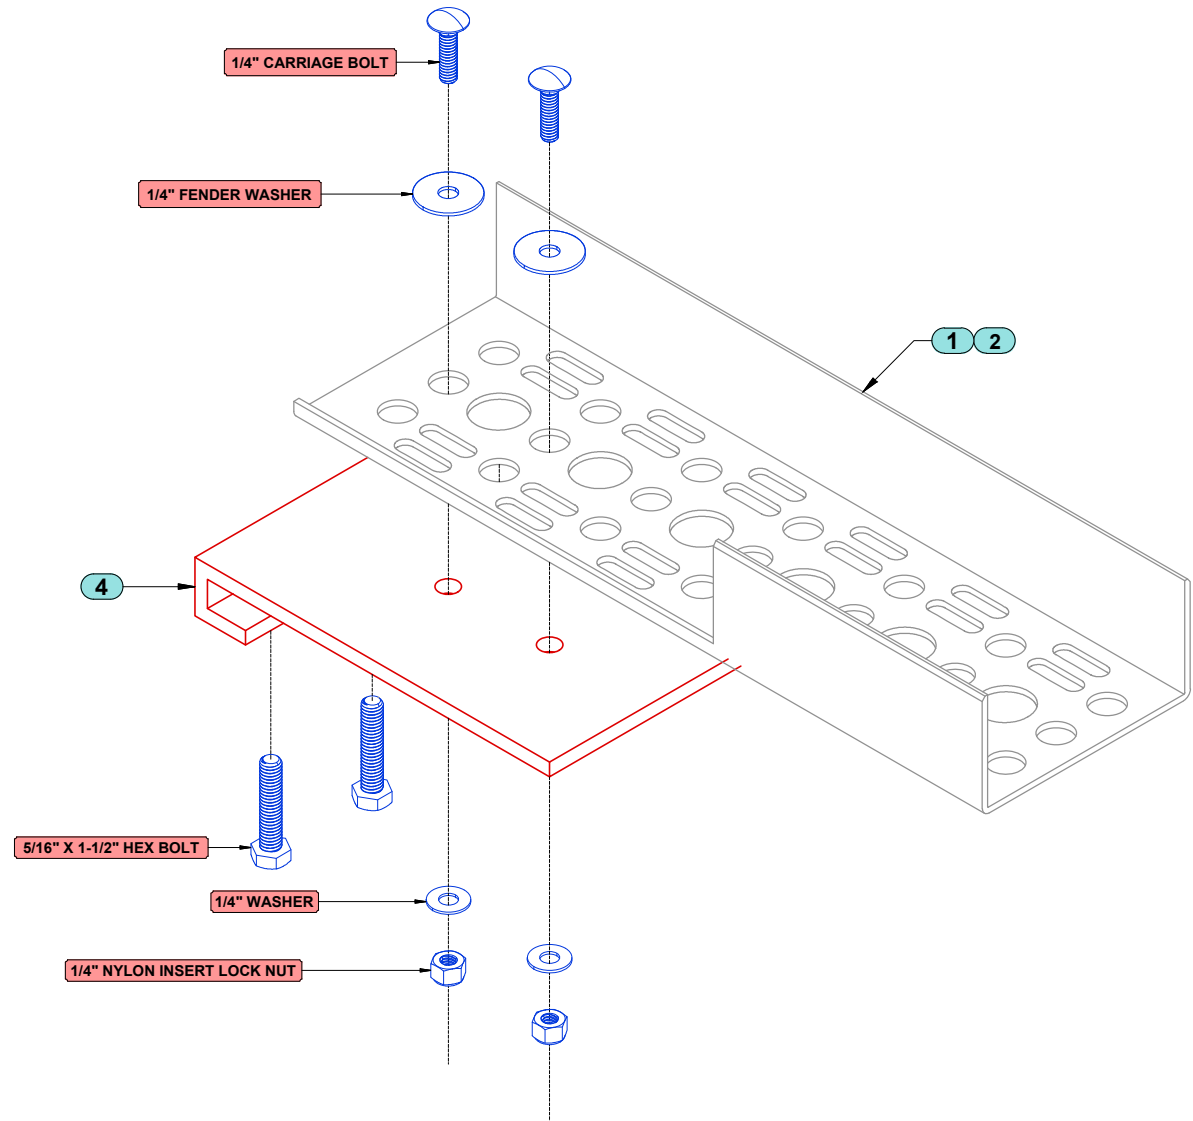

BILL OF MATERIALS

ITEM	QTY	DESCRIPTION
1	AS REQ'D	STC-4-2-AL-V2 - SNAP TRACK CABLE TRAY - 4" X 2" X 20'L - ALUMINUM
2	AS REQ'D	STCV-4-AL - SNAP TRACK COVER - 4" X 10'L - ALUMINUM
3	AS REQ'D	LADDER STYLE TRAY - SIZE AND MFG. SPECIFIED BY CUSTOMER
4	1	STOLTBTBK-AL - SNAP TRACK OVER TOP OF LADDER TRAY ADAPTER - ALUMINUM

