



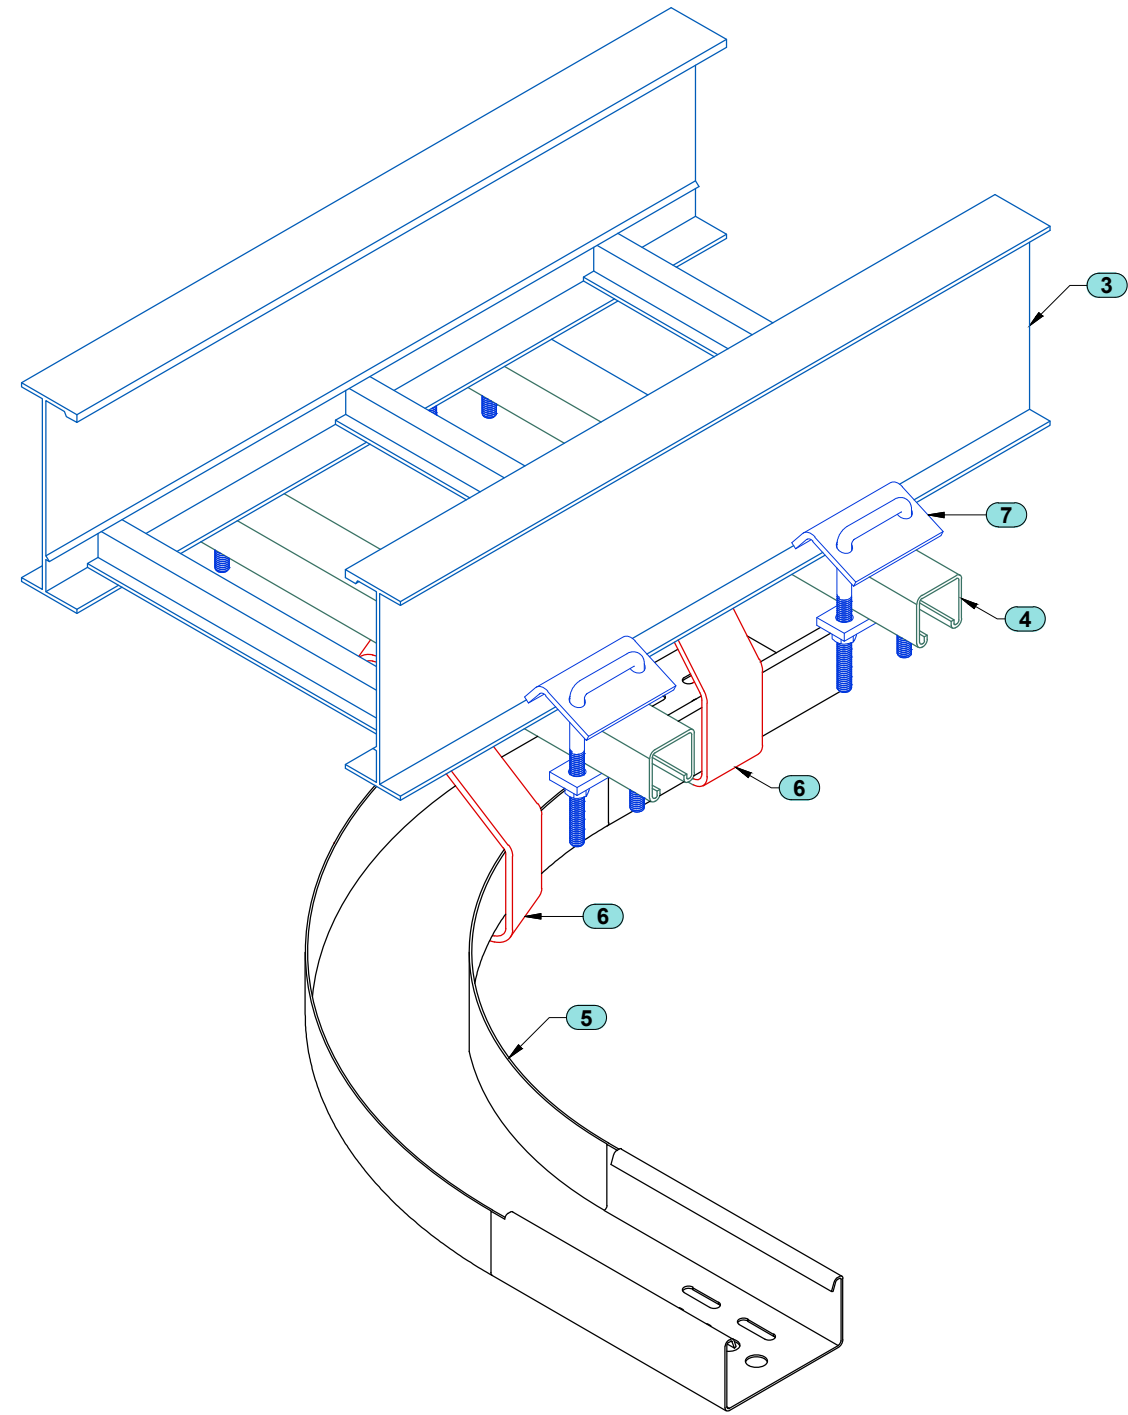

BILL OF MATERIALS

ITEM	QTY	DESCRIPTION	ITEM	QTY	DESCRIPTION
1	AS REQ'D	STC-4-2-AL-V2 - SNAP TRACK CABLE TRAY - 4" X 2" X 20'L - ALUMINUM	11	2	SN38SS - 3/8" STRUT CHANNEL SPRING NUT - 316 STAINLESS STEEL
2	AS REQ'D	STCV-4-AL - SNAP TRACK COVER - 4" X 10'L - ALUMINUM			
3	AS REQ'D	LADDER STYLE TRAY - SIZE AND MFG. SPECIFIED BY CUSTOMER			
4	AS REQ'D	1000 - SINGLE STRUT - 1-5/8" X 1-5/8" X 10'L - MATERIAL AS SPECIFIED			
5	1	STHE-4-2-AL-6R - SNAP TRACK HORIZONTAL ELBOW - 4" X 2" X 6"R - ALUMINUM			
6	2	STHB-4-6-AL-XX - SNAP TRACK SINGLE HANGER BRACKET - NO ALL THREAD - ALUMINUM			
7	4	STWC158SS - 1-5/8" WINDOW TYPE BEAM CLAMP WITH SQUARE U-BOLT & SQUARE WASHERS			
8	2	SS38HB1.00 - 3/8" X 1" HEX BOLT - 316 STAINLESS STEEL			
9	10	6SS38FW - 3/8" FLAT WASHER - 316 STAINLESS STEEL			
10	8	6SS38HN - 3/8" HEX NUT - 316 STAINLESS STEEL			

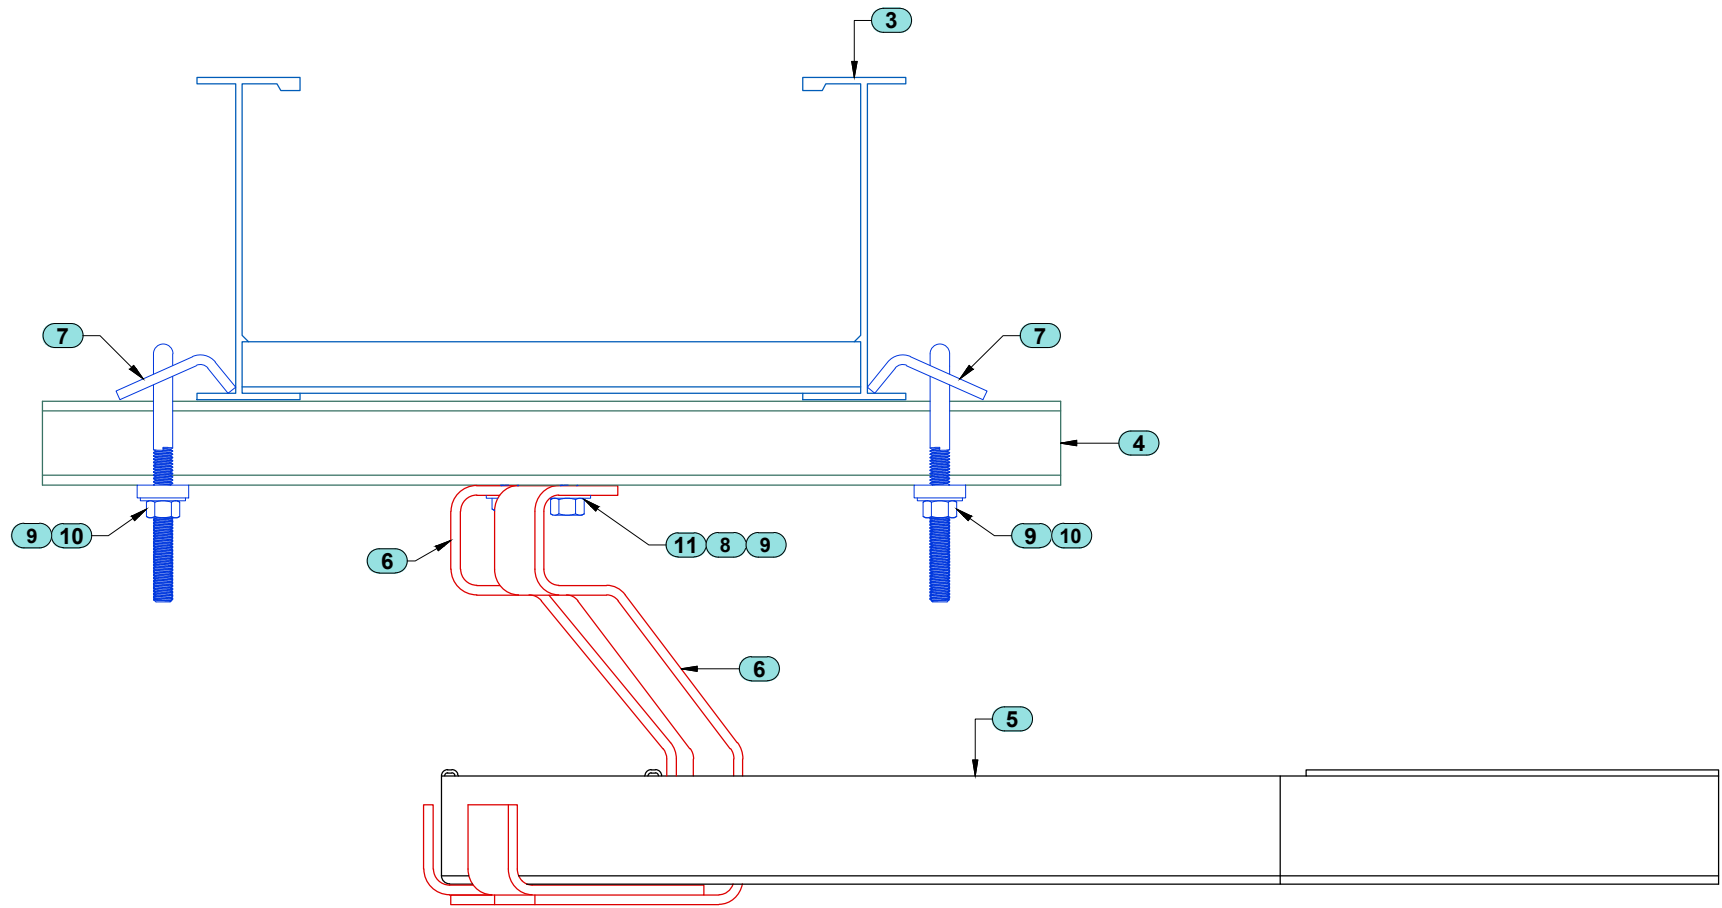

The information, data, and drawings embodied in this document are strictly confidential and are supplied with the understanding that they will not be disclosed to third parties without the prior written consent of Techline Manufacturing. All information, illustrations, images, and data contained herein Copyright ©2025 TechLine Manufacturing.