


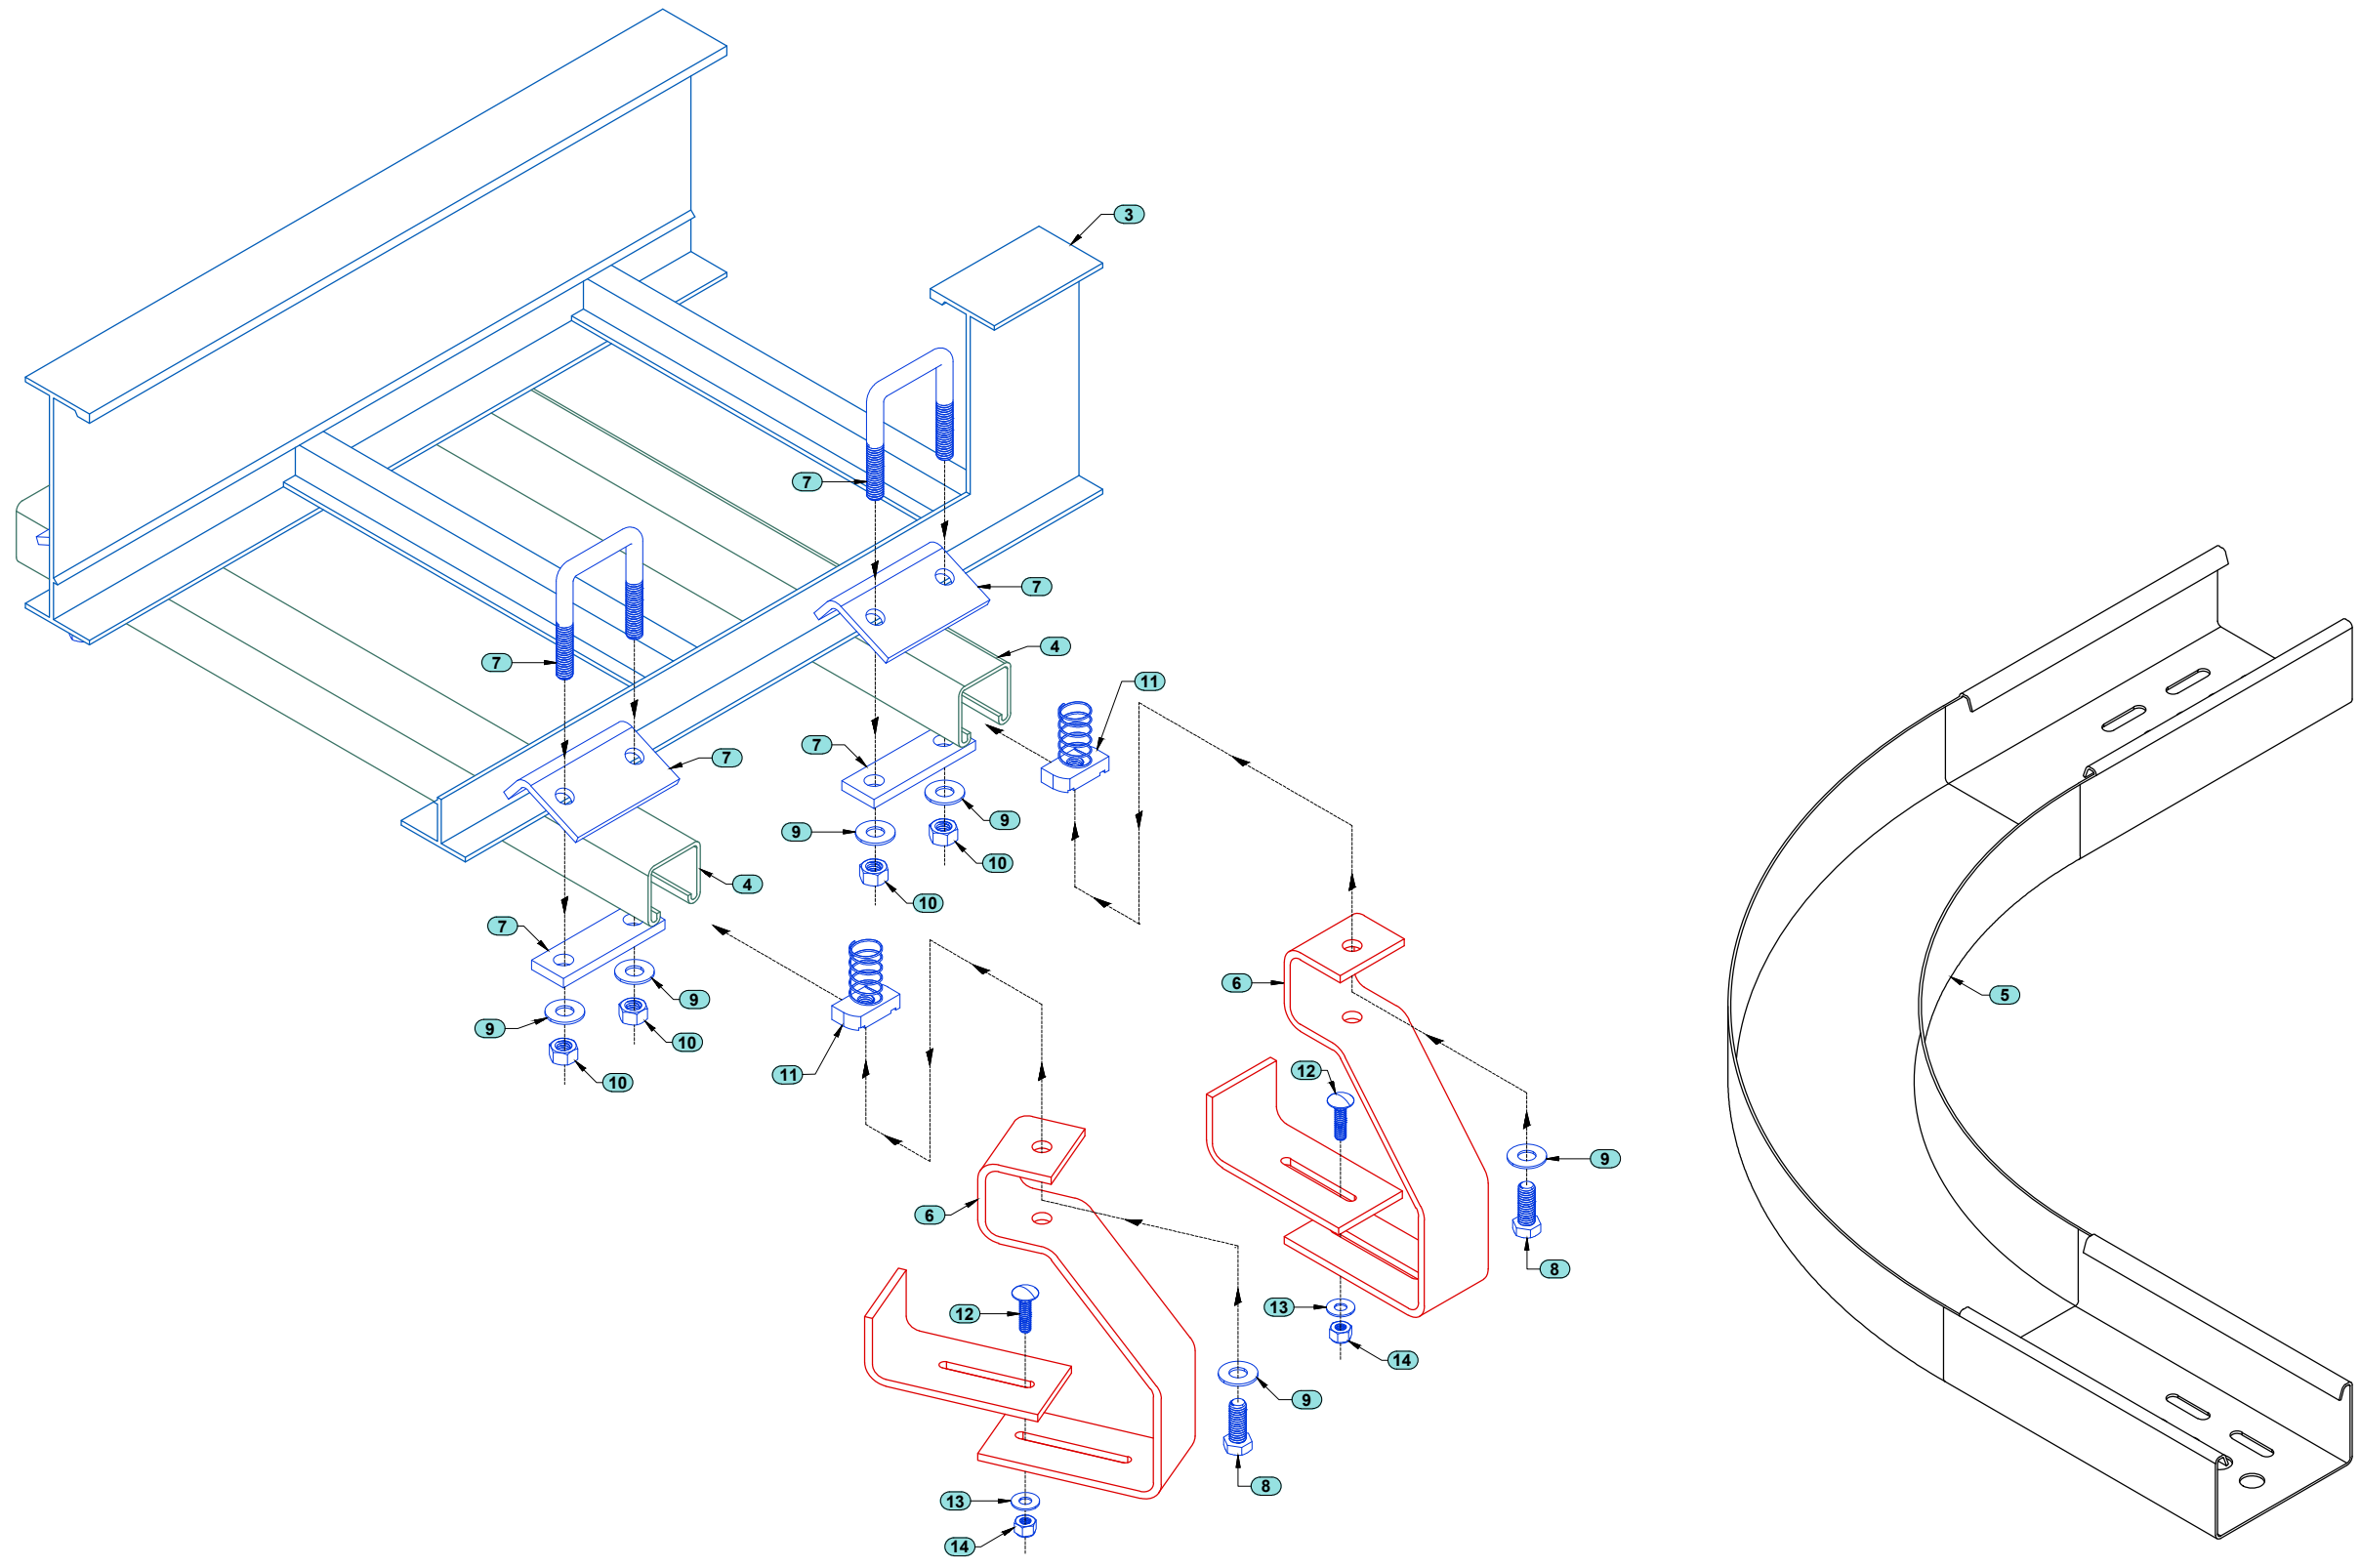

BILL OF MATERIALS					
ITEM	QTY	DESCRIPTION	ITEM	QTY	DESCRIPTION
1	AS REQ'D	STC-4-2-AL-V2 - SNAP TRACK CABLE TRAY - 4" X 2" X 20'L - ALUMINUM	11	2	SN38SS - 3/8" STRUT CHANNEL SPRING NUT - 316 STAINLESS STEEL
2	AS REQ'D	STCV-4-AL - SNAP TRACK COVER - 4" X 10'L - ALUMINUM	12	2	SS25CB1.00 - 1/4" X 1" CARRIAGE BOLT - 316 STAINLESS STEEL
3	AS REQ'D	LADDER STYLE TRAY - SIZE AND MFG. SPECIFIED BY CUSTOMER	13	2	6SS25FW - 1/4" FLAT WASHER - 316 STAINLESS STEEL
4	AS REQ'D	1000 - SINGLE STRUT - 1-5/8" X 1-5/8" X 10'L - MATERIAL AS SPECIFIED	14	2	1/4" NYLON INSERT LOCK NUT - STAINLESS STEEL
5	1	STHE-4-2-AL-6R - SNAP TRACK HORIZONTAL ELBOW - 4" X 2" X 6"R - ALUMINUM			
6	2	STHB-4-6-AL-XX - SNAP TRACK SINGLE HANGER BRACKET - NO ALL THREAD - ALUMINUM			
7	4	STWC158SS - 1-5/8" WINDOW TYPE BEAM CLAMP WITH SQUARE U-BOLT & SQUARE WASHERS			
8	2	SS38HB1.00 - 3/8" X 1" HEX BOLT - 316 STAINLESS STEEL			
9	10	6SS38FW - 3/8" FLAT WASHER - 316 STAINLESS STEEL			
10	8	6SS38HN - 3/8" HEX NUT - 316 STAINLESS STEEL			