
DRAWN BY: LSTJOHN	DIMENSIONS AND TOLERANCES ARE FOR MANUFACTURING PURPOSES ONLY. SUPPLIED COMPONENTS AND POST PRODUCTION TOLERANCES MAY VARY FROM THE MANUFACTURING AND PRODUCTION TOLERANCES DEFINED WITHIN THIS DOCUMENT.
DATE: 25 MAR 2026	TOLERANCES - ALL DIMENSIONS ARE IN INCHES DIMENSIONS ARE IN ACCORDANCE WITH ASME Y14.5-2009 MANUFACTURING TOLERANCES UNLESS OTHERWISE SPECIFIED
DESCRIPTION: TYPICAL INSTALL USING SNAP TRACK STRUT WALL BRACKET	L ± 0.125" ∠ ± 1° W ± 0.125" ⌖ ± 0.0625" H ± 0.125" ⌀ ± 0.03125"
DWG #: STC-DET-0015-A.DWG	

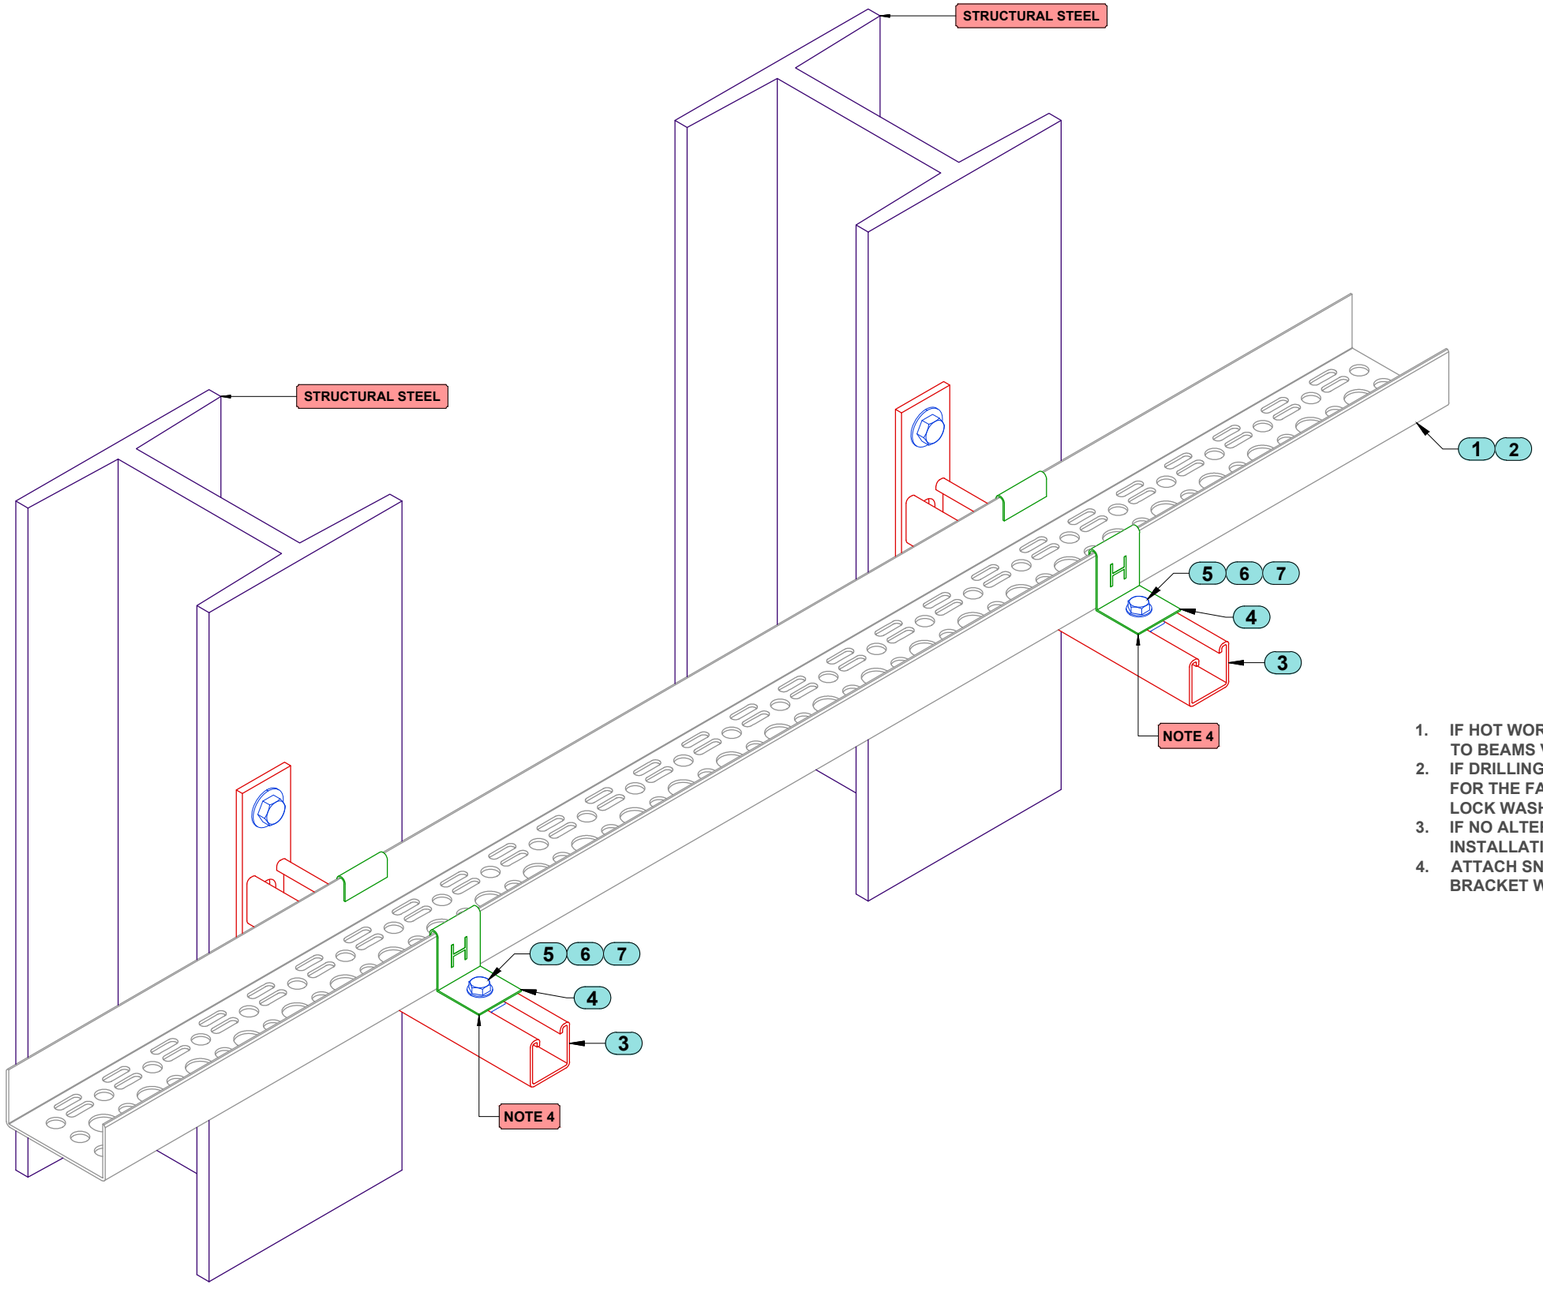

1. IF HOT WORK IS ALLOWED, ATTACH TLSWBH1000 STRUT WALL BRACKET TO BEAMS VIA WELDING.
2. IF DRILLING IS ALLOWED BUT NO HOT WORK IS, DRILL THE DESIRED HOLE DIAMETER FOR THE FASTENER SIZE SELECTED. ATTACH STRUT WALL BRACKET WITH BOLTS, LOCK WASHER AND NUTS.
3. IF NO ALTERING OF BEAMS IS ALLOWED, SEE DETAIL STC-DET-OO15-B FOR INSTALLATION DETAIL.
4. ATTACH SNAP TRACK CHANNEL VIA HOLD DOWN CLAMPS TO THE STRUT WALL BRACKET WITH BOLTS, LOCK WASHERS AND SPRING NUTS.

BILL OF MATERIALS

ITEM	QTY	DESCRIPTION
1	AS REQ'D	STC-4-2-AL-V2 - SNAP TRACK CABLE TRAY- 4" X 2" X 20'L - ALUMINUM
2	AS REQ'D	STCV-4-AL - SNAP TRACK COVER - 4" X 10'L - ALUMINUM
3	AS REQ'D	TLSWBH1000-AL-XX - STRUT WALL BRACKET - ALUMINUM
4	AS REQ'D	STHC-2-AL - SNAP TRACK HOLD DOWN CLAMP - ALUMINUM
5	AS REQ'D	SS50FW - 1/2" FLAT WASHER - 316 STAINLESS STEEL
6	AS REQ'D	SS50HB1.00 - 1/2" X 1" HEX BOLT - 316 STAINLESS STEEL
7	AS REQ'D	SN50SS - 1/2" STRUT CHANNEL SPRING NUT - 316 STAINLESS STEEL

The information, data, and drawings embodied in this document are strictly confidential and are supplied with the understanding that they will not be disclosed to third parties without the prior written consent of Techline Manufacturing. All information, illustrations, images, and data contained herein Copyright ©2025 TechLine Manufacturing.