
DRAWN BY: LSTJOHN
DATE: 25 MAR 2026
DESCRIPTION: TYPICAL INSTALL USING SNAP TRACK STRUT WALL BRACKET WITH STRUT KIT
DWG #: STC-DET-0015-B.DWG

DIMENSIONS AND TOLERANCES ARE FOR MANUFACTURING PURPOSES ONLY. SUPPLIED COMPONENTS AND POST PRODUCTION TOLERANCES MAY VARY FROM THE MANUFACTURING AND PRODUCTION TOLERANCES DEFINED WITHIN THIS DOCUMENT.

TOLERANCES - ALL DIMENSIONS ARE IN INCHES
DIMENSIONS ARE IN ACCORDANCE WITH ASME Y14.5-2009
MANUFACTURING TOLERANCES UNLESS OTHERWISE SPECIFIED

L ± 0.125"		∠ ± 1°	
W ± 0.125"		⌖ ± 0.0625"	
H ± 0.125"		∅ ± 0.03125"	

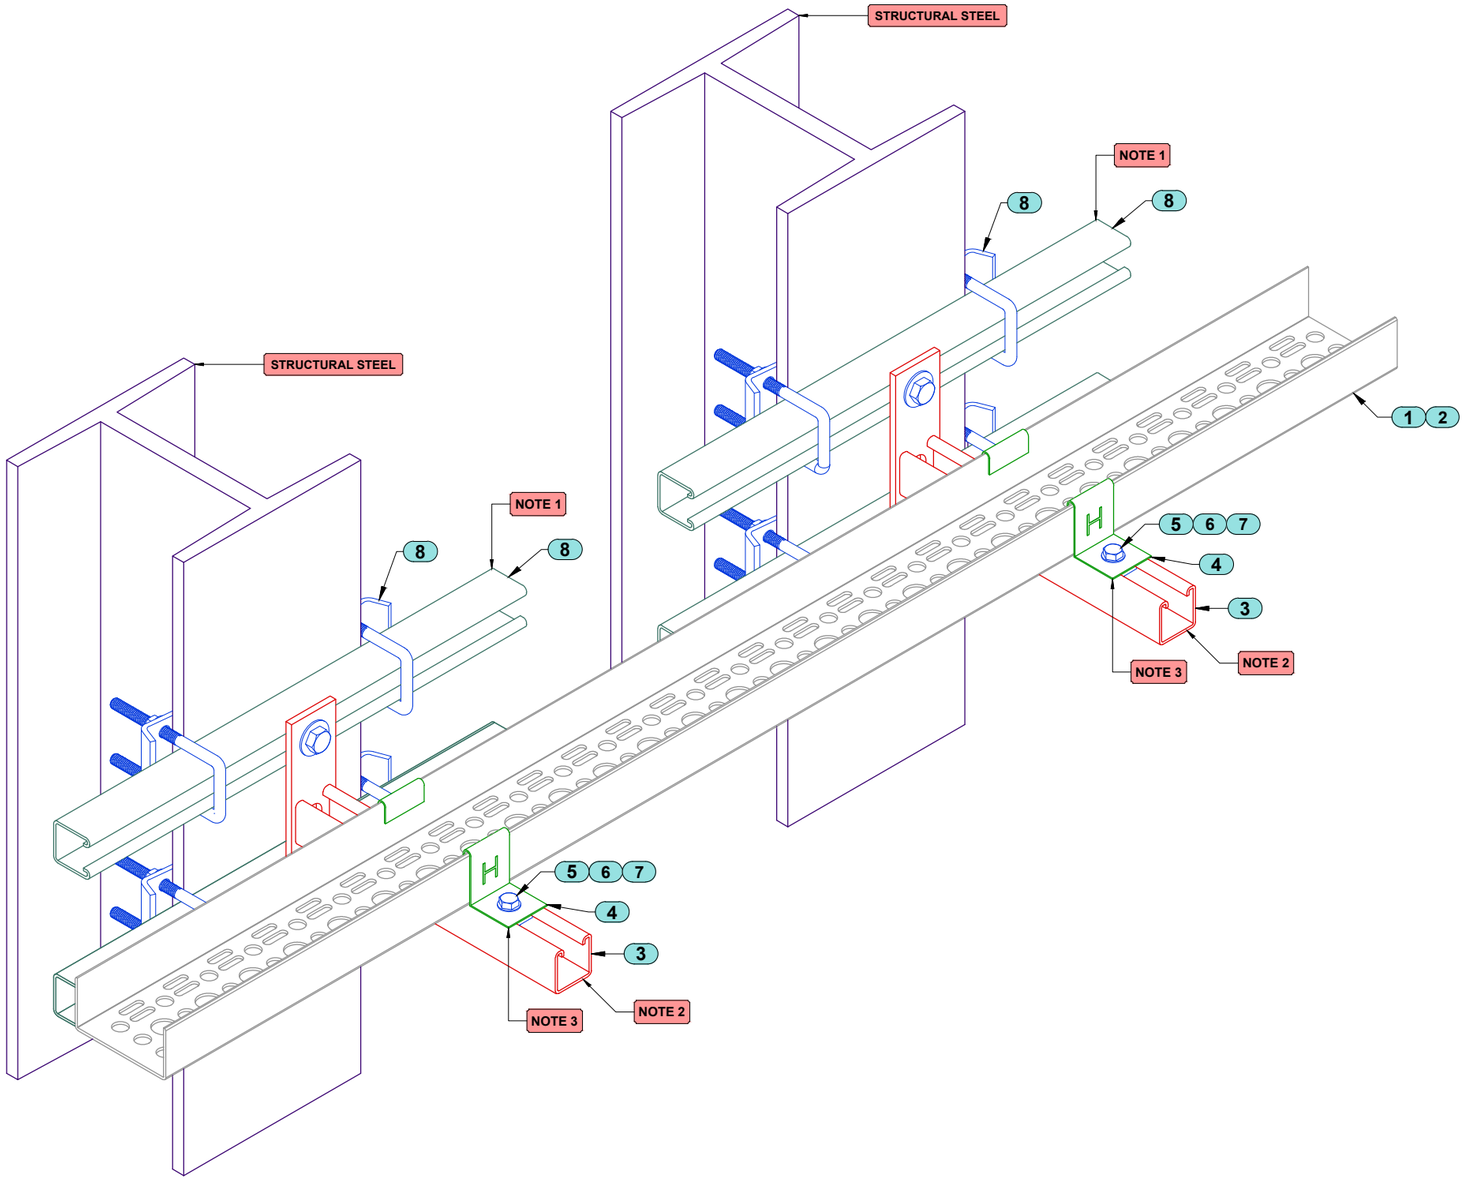

1. ATTACH TECHLINE TLIS2BM-GV (TECHLINE BEAM MOUNT KIT) TO THE BEAM. KIT INCLUDES (1) PIECE OF 36" STRUT, (4) WINDOW BEAM CLAMPS, (4) 1/2" THREAD DIAMETER SPRING NUTS.
2. ATTACH SNAP TRACK STRUT WALL BRACKET WITH 1/2" DIAMETER BOLTS AND WASHER. **FASTENERS SOLD SEPARATELY.
3. ATTACH SNAP TRACK CHANNEL VIA HOLD DOWN CLAMPS TO THE STRUT WALL BRACKET WITH BOLTS, LOCK WASHERS AND SPRING NUTS. **FASTENERS SOLD SEPARATELY.

BILL OF MATERIALS

ITEM	QTY	DESCRIPTION
1	AS REQ'D	STC-4-2-AL-V2 - SNAP TRACK CABLE TRAY- 4" X 2" X 20'L - ALUMINUM
2	AS REQ'D	STCV-4-AL - SNAP TRACK COVER - 4" X 10'L - ALUMINUM
3	AS REQ'D	TLSWBH1000-AL-XX - STRUT WALL BRACKET - ALUMINUM
4	AS REQ'D	STHC-2-AL - SNAP TRACK HOLD DOWN CLAMP - ALUMINUM
5	AS REQ'D	SS50FW - 1/2" FLAT WASHER - 316 STAINLESS STEEL
6	AS REQ'D	SS50HB1.00 - 1/2" X 1" HEX BOLT - 316 STAINLESS STEEL
7	AS REQ'D	SN50SS - 1/2" STRUT CHANNEL SPRING NUT - 316 STAINLESS STEEL
8	AS REQ'D	TLIS2BM-GV - TECHLINE BEAM MOUNT KIT

The information, data, and drawings embodied in this document are strictly confidential and are supplied with the understanding that they will not be disclosed to third parties without the prior written consent of Techline Manufacturing. All information, illustrations, images, and data contained herein Copyright ©2025 TechLine Manufacturing.