



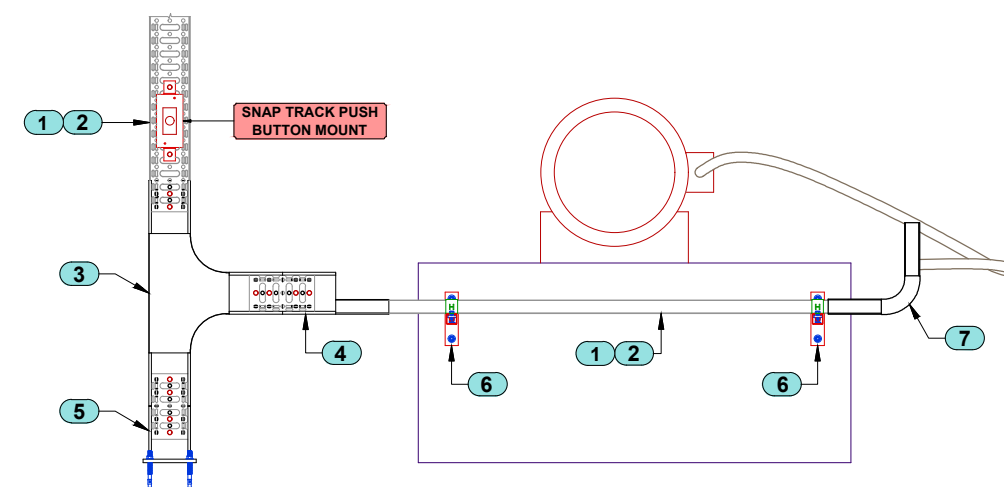

1. USE SNAP TRACK TRAY COVER ONLY IF LESS THAN 3' ABOVE WORKING SURFACE. TRAY SHOULD BE COVERED FOR 3' MINIMUM.
2. SNAP TRACK CABLE CLAMPS TO BE USED TO SECURE CABLES.
3. SNAP TRACK HOLD DOWN CLAMPS (STHC-2-AL) TO BE ATTACHED TO STRUT USING 1/2" SS BOLT, FLAT WASHER AND SPRING/STRUT NUT. ALSO CAN BE BOLTED THROUGH WITH A HEX NUT.

BILL OF MATERIALS

ITEM	QTY	DESCRIPTION
1	AS REQ'D	STC-6-2-AL-V2 - SNAP TRACK CABLE TRAY- 6" X 2" X 20'L - ALUMINUM
2	AS REQ'D	STCV-6-2-AL - SNAP TRACK COVER - 6" X 10'L - ALUMINUM
3	1	STCT-6-2-AL-6R - SNAP TRACK TEE - 6" X 2" X 6"R - ALUMINUM
4	1	STPAS-6-2-AL-XX - SNAAP TRACK PLANE ADAPTER - 6" X 2" - ALUMINUM
5	1	STFPB-6-AL - SNAP TRACK POST BASE - 6" X 8" - ALUMINUM
6	2	TLWBWH1000-AL-XX - STRUT WALL BRACKET - ALUMINUM
7	1	STVI-6-2-AL-3R - SNAP TRACK VERTICAL INSIDE ELBOW - 6" X 2" X 3"R - ALUMINUM
8	AS REQ'D	STSLP-9-22-T - SNAP TRACK PUSH PIN
9	AS REQ'D	STHC-2-AL - SNAP TRACK HOLD DOWN CLAMP - ALUMINUM

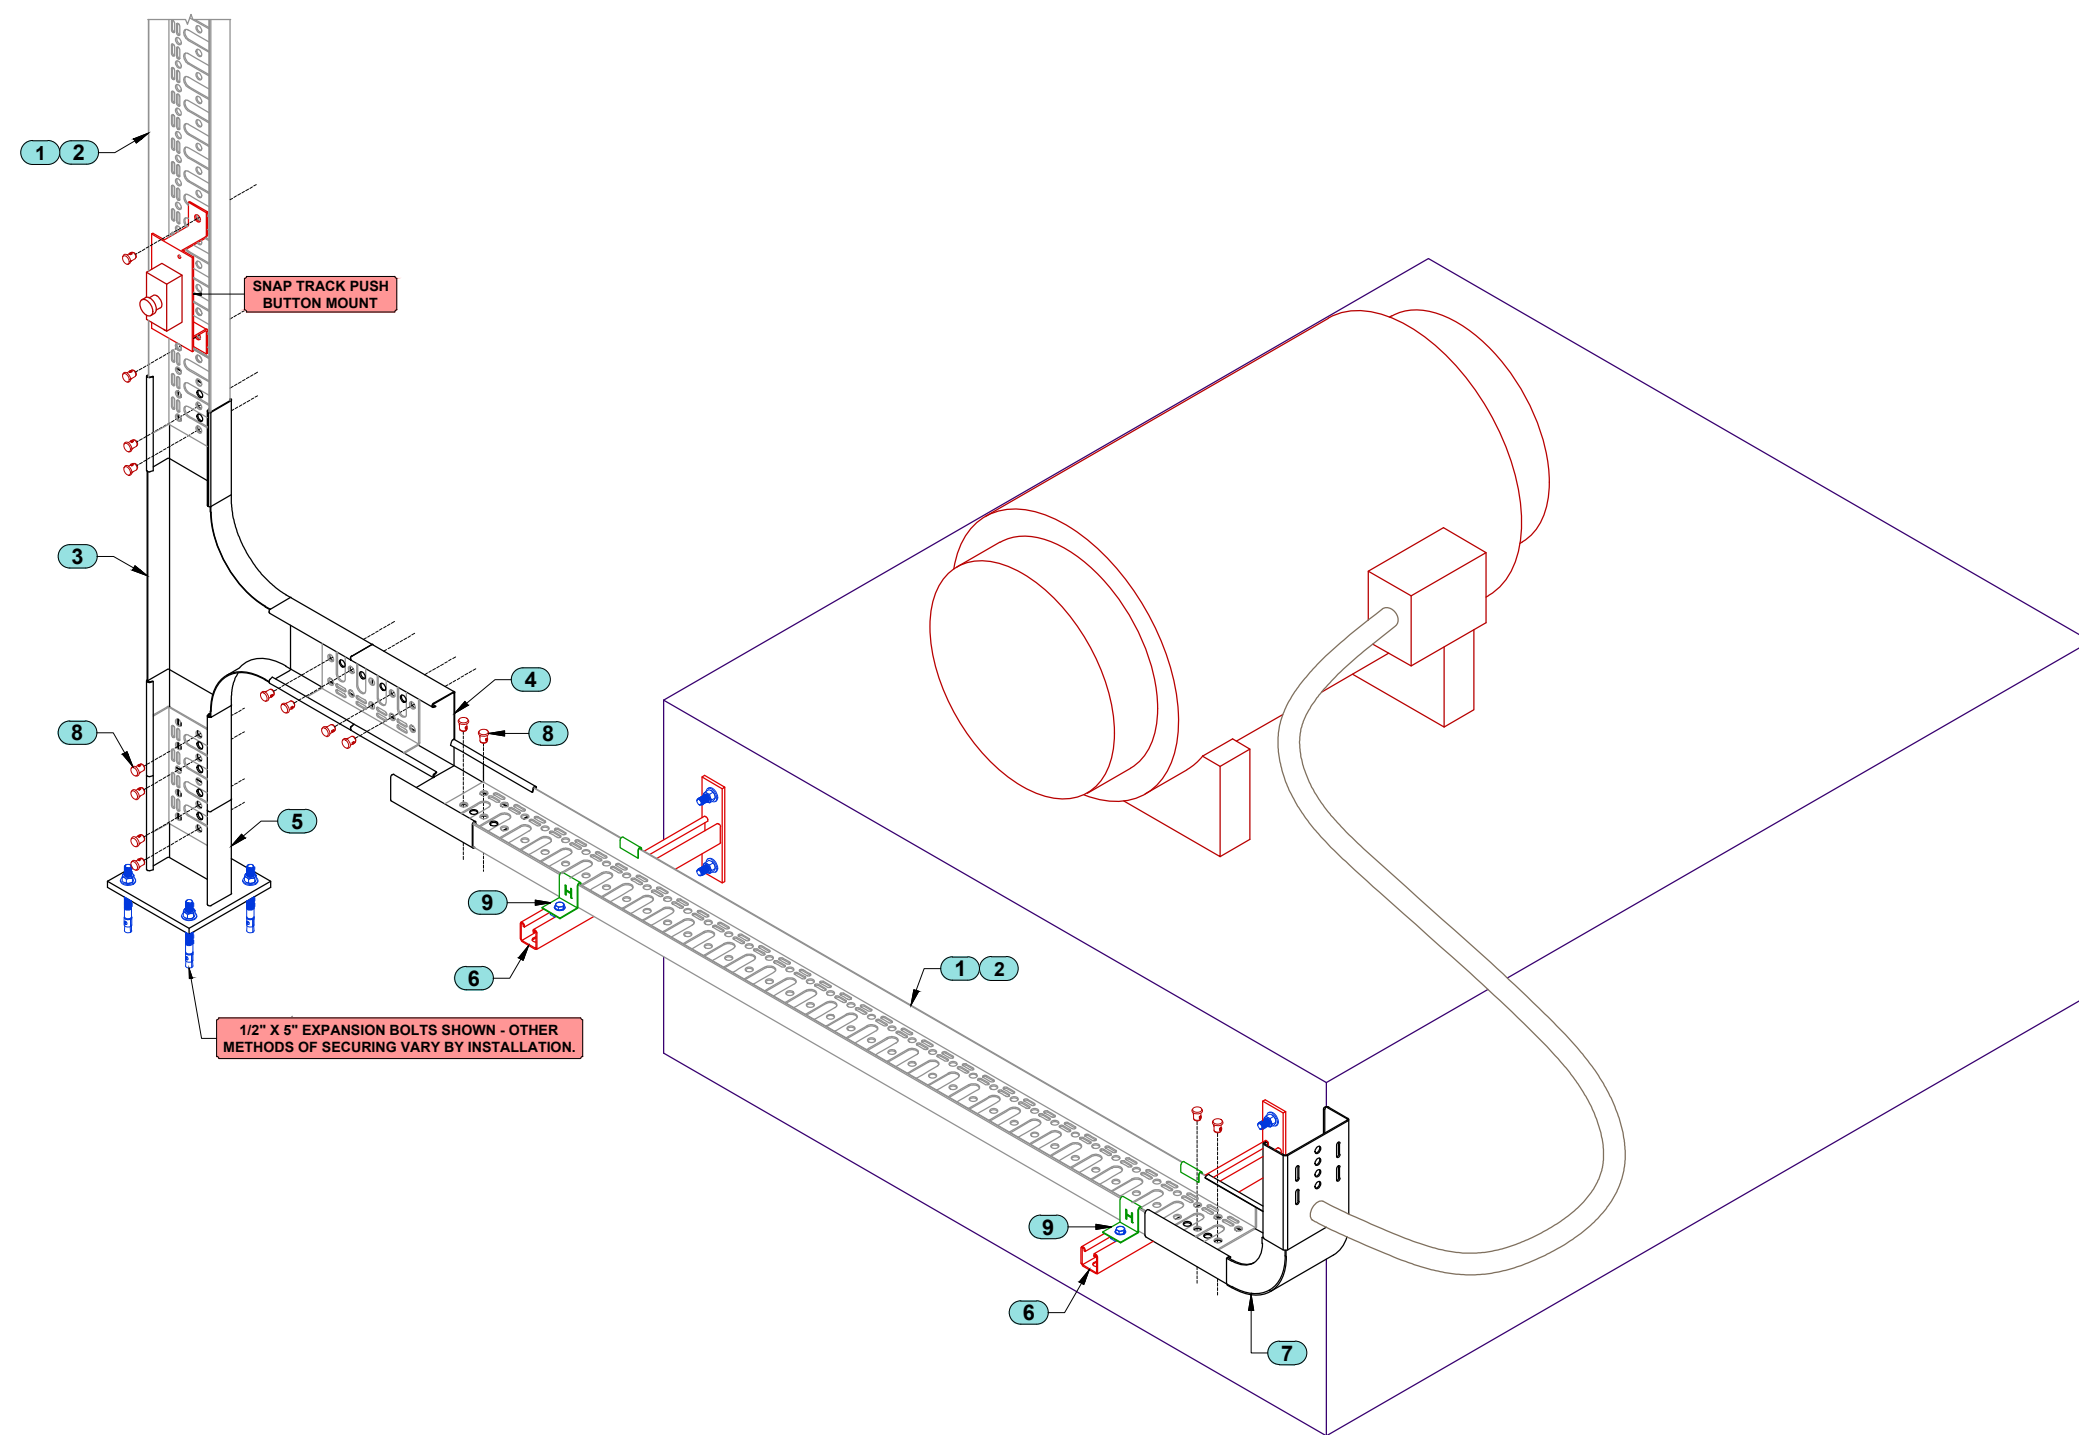